FCSTK-01

CAUTION

KNOWN UTILITY LINES ARE SHOWN IN APPROXIMATE LOCATIONS ONLY. ALL EXACT LOCATIONS ARE TO BE DETERMINED BY THE CONTRACTOR DURING CONSTRUCTION.

(ONE CALL – DIAL 811)

BURIED FIBER & COPPER PLANT STAKING SHEET & PLANT RECORD

SECTION 36 & 1	HEBERLY & ASSOCIATES	PROJECT: TASH CORNER UPGRADE 2006	SHEET NUMBER 1 OF 3
TOWNSHIP 7S & 8S	STAKED BY: JLG DATE: OCT 2006	EXCHANGE: TASH CORNER	ROUTE NUMBER 1 TAP ML
RANGE 12W	REVISED: DATE:	COMPANY: SOUTHERN MONTANA TELEPHONE	FIBER LINK: BANNACK TO GRANT
COUNTY BEAVERHEAD	REVISED: DATE:	WORK ORDER No.	MAP REFERENCE: TC #4

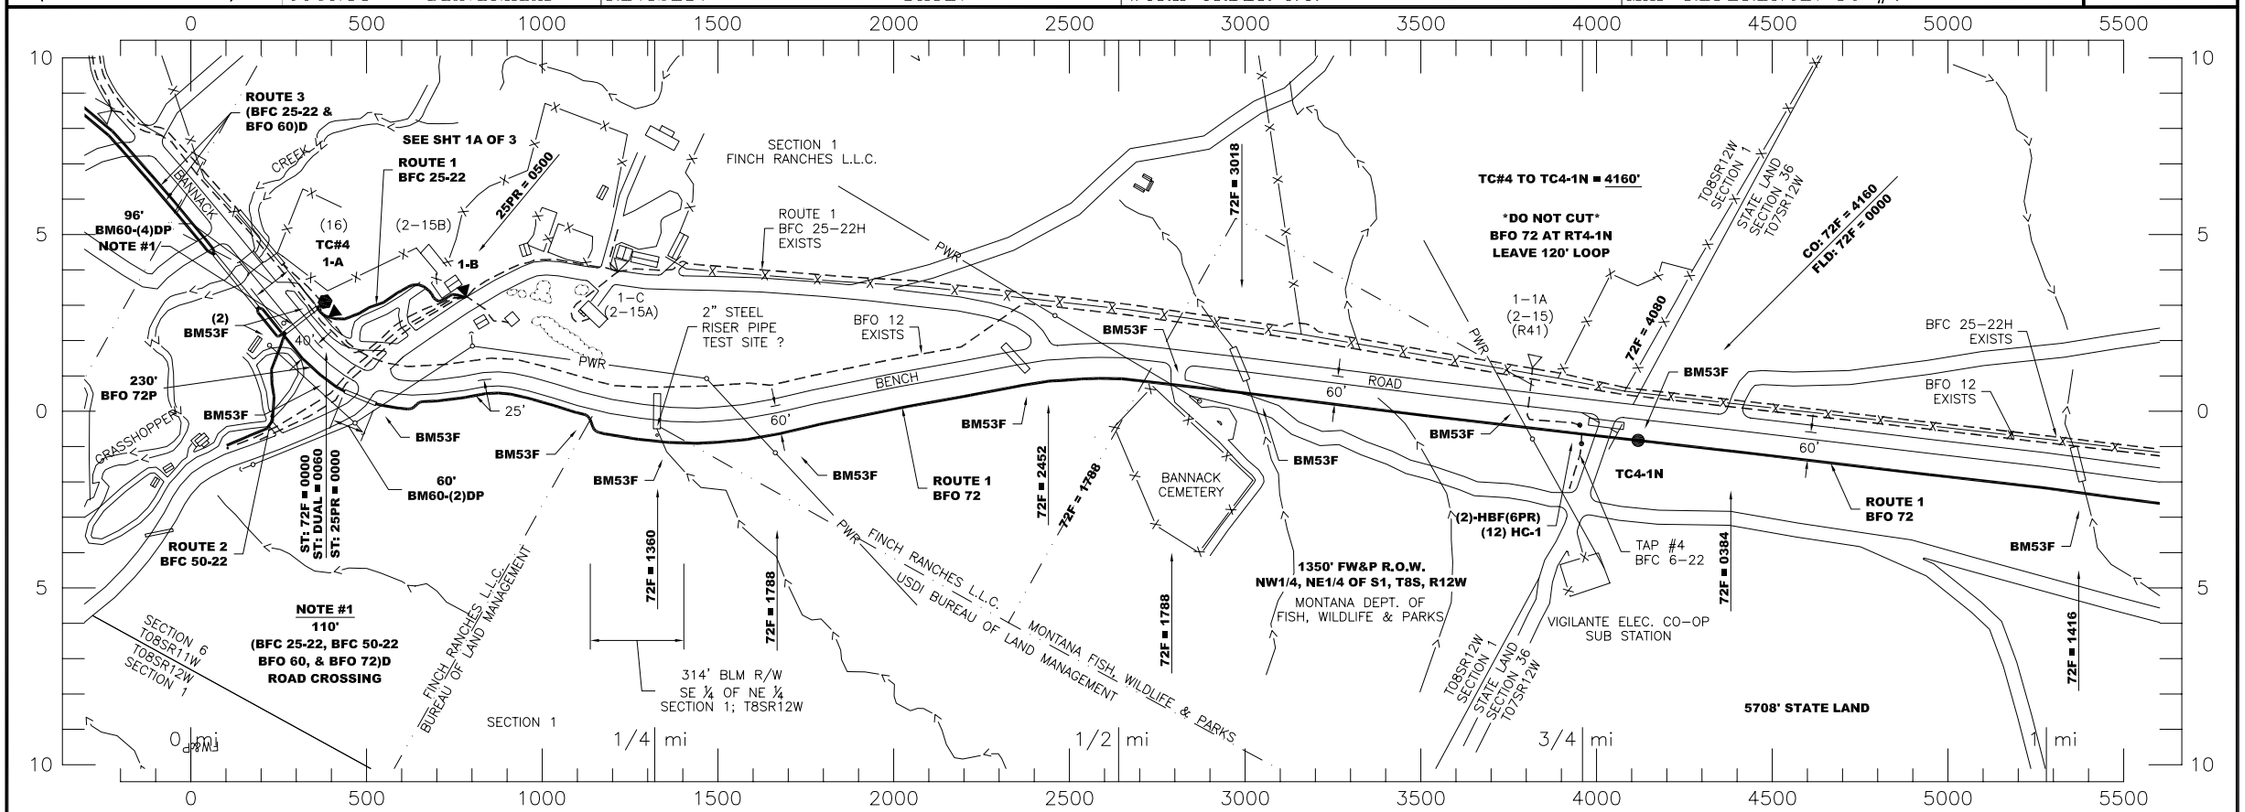

PED NUMBER	POLE BA-22	BDO / BDSO HOUSINGS					BFO – BURIED FILLED FIBER					BM– MISCELLANEOUS UNITS												NID			SEB	SPLICE UNITS					HC-1	XXBD	XXBD7FC CULV
		3A	5A	13X	TMP 30x60 x30	7F CULV	BFC 200-22	BFC 25-22	BFO 72	BFO 72D	BFO 72P	2	2C	2D	2P	2T	53F	60-(2) DP	60-(4) DP									HO-1	HBFO- 1-4	HBFO- 1	HBFO- HBF (DROP)	HBF-6PR			
TC-4					1																							72	1	EX					1
1-A	1		1				40																												
1-B	1	1		EX				500				1																						1	
TC4-1N						1			(3820)	(110)	(230)	1					13	60	96												2	2	16		
TOTALS	2	1	1		1	1	40	500	LOOPED	LOOPED	LOOPED	2					13	60	96									72	1	EX	2	2	16	1	1