FCSTK-01

BURIED FIBER & COPPER PLANT STAKING SHEET & PLANT RECORD

CAUTION

KNOWN UTILITY LINES ARE SHOWN IN APPROXIMATE LOCATIONS ONLY. ALL EXACT LOCATIONS ARE TO BE DETERMINED BY THE CONTRACTOR DURING CONSTRUCTION.

(ONE CALL – DIAL 811)

SECTION 1 & 12	HEBERLY & ASSOCIATES	PROJECT: TASH CORNER UPGRADE 2006	SHEET NUMBER 1 OF 12
TOWNSHIP 8S	STAKED BY: JLG DATE: OCT 2006	EXCHANGE: TASH CORNER	ROUTE NUMBER TAP
RANGE 12W	REVISED: DATE:	COMPANY: SOUTHERN MONTANA TELEPHONE	FIBER LINK: BANNACK TO GRANT
COUNTY BEAVERHEAD	REVISED: DATE:	WORK ORDER No.	MAP REFERENCE: RT #4

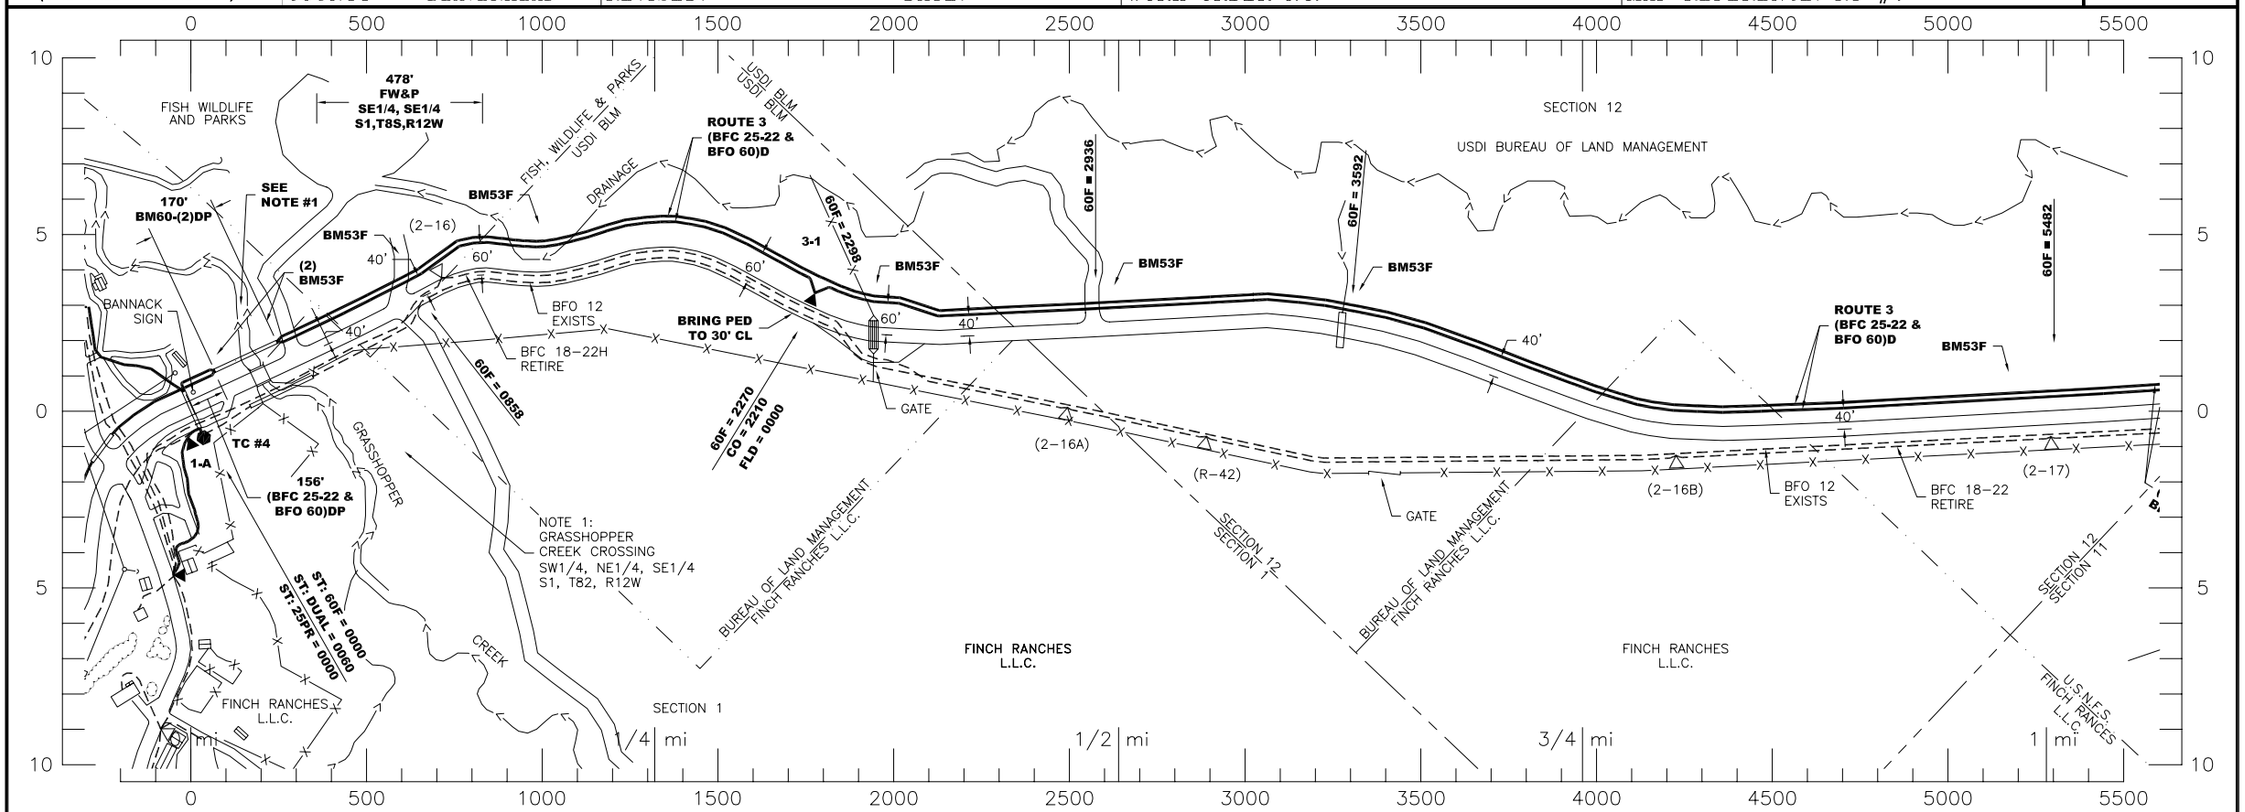

PED NUMBER	POLE BA-22	BDO / BDSO HOUSINGS 3A				BFO – BURIED FILLED FIBER BFC 25-22	BFC 25-22D	BFC 25-2DP			BM- MISCELLANEOUS UNITS 2											NID			SEB	SPLICE UNITS HO-	HBFO-		HBF-
3-1	1	1				70	1984	156			1																		
TOTALS	1	1				70	1984	156			1																		