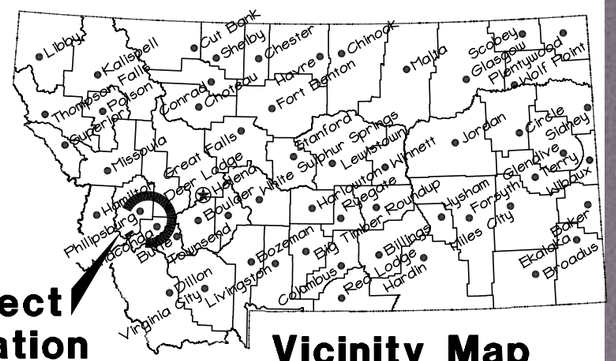

Project Location

Vicinity Map

No Scale

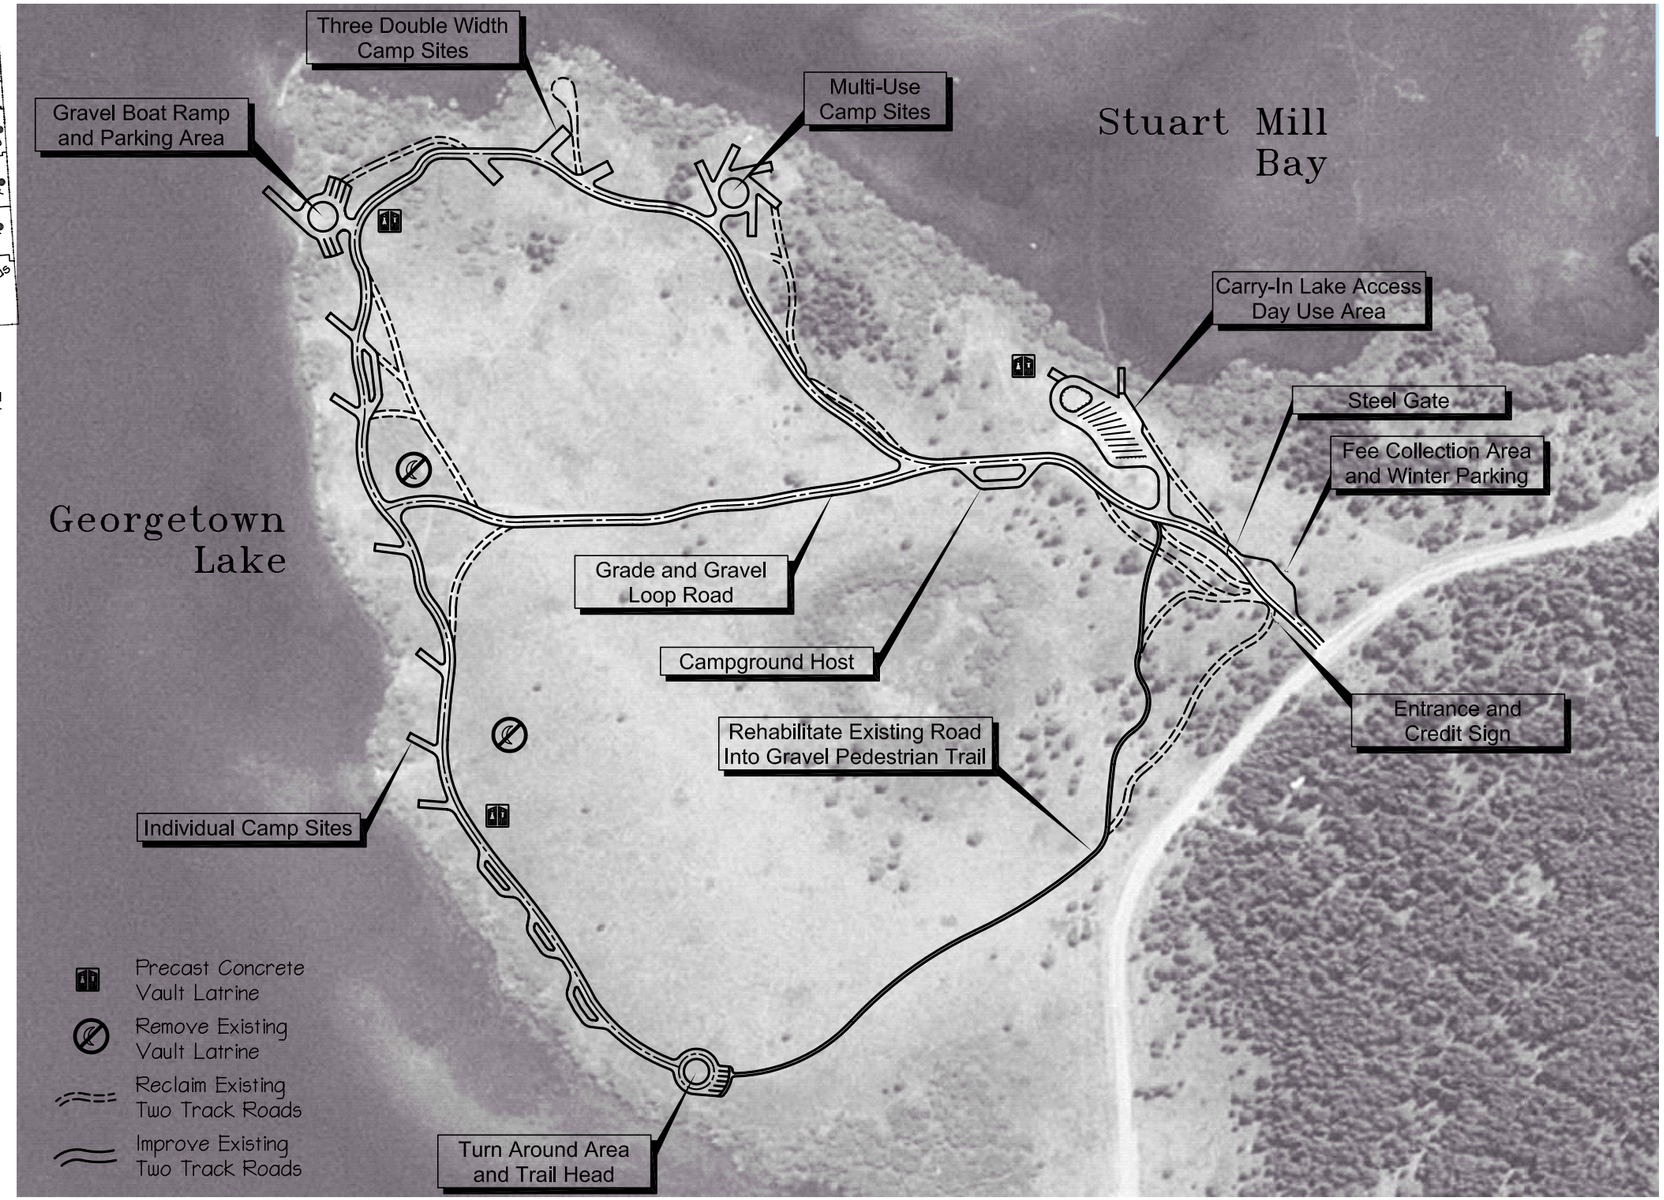

NOTES:

1. CAMPSITES SHOWN ON PLAN INDICATE DESIGN INTENT ONLY. INDIVIDUAL SITES SHALL BE FIELD VERIFIED TO ENSURE ADEQUATE BUFFER FROM LAKESHORE.
2. IMPROVED ROADS SHALL FOLLOW EXISTING ROAD ALIGNMENTS AS CLOSELY AS POSSIBLE. EXACT ALIGNMENTS SHALL BE FIELD VERIFIED.

300' 225' 150' 75' 0 150' 300' 600'

Overall Concept Site Plan

SCALE : 1" = 300'

North

B. Mangum June 7, 2004 DRAWN BY: DATE: CHECKED BY: DATE:	REVISED BY: DATE: APPROVED BY: DATE:	APPROVED BY: DATE: APPROVED BY: DATE:	Montana Fish, Wildlife & Parks Stuart Mill Bay FAS Georgetown Lake SHEET: 1 of 1