N:\0939-03015_2016 Gallatin TSEP Grant\dwg\Nixon Bridge Alignment.dwg, Alignment, Plotted: Apr 28, 2016 - 2:56pm, kthompson

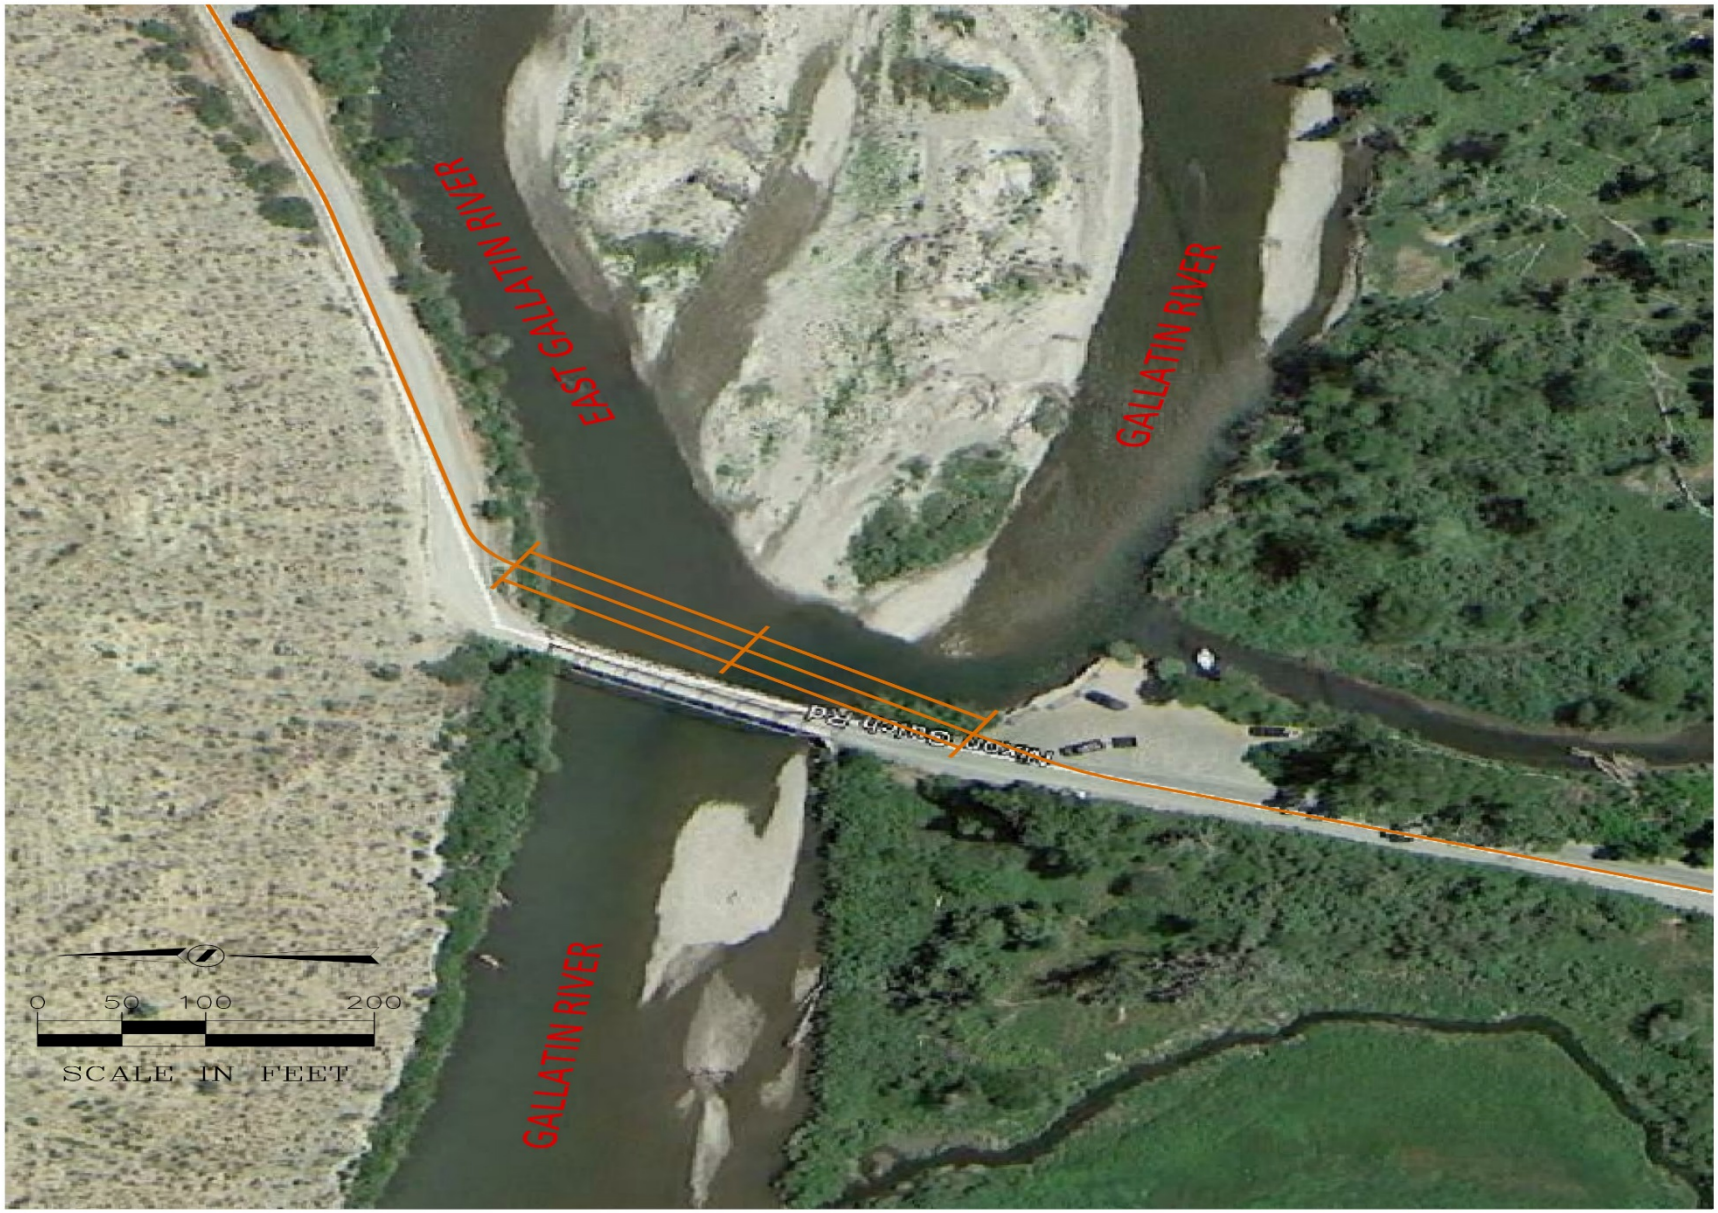

STAHLY ENGINEERING & ASSOCIATES
PROFESSIONAL ENGINEERS & SURVEYORS
www.seaeng.com

404 W. BROADWAY
LEWISTOWN, MT 59457
Phone: (406)535-8594

3530 CENTENNIAL DR.
HELENA, MT 59601
Phone: (406)442-8594
Fax: (406)442-8557

851 BRIDGER DR. STE. 1
BOZEMAN, MT 59715
Phone: (406)522-9526
Fax: (406)522-9528

NIXON GULCH ROAD
PROPOSED ALIGNMENT

2016 TSEP GRANT APPLICATION
NIXON BRIDGE - 2 MILES NE MANHATTAN
GALLATIN COUNTY, MONTANA

DESIGNED: KLT
DRAWN: KLT
CHECKED: GTB
DATE: APRIL 7, 2016

SHEET
D-ALIGN

Rev 9/19