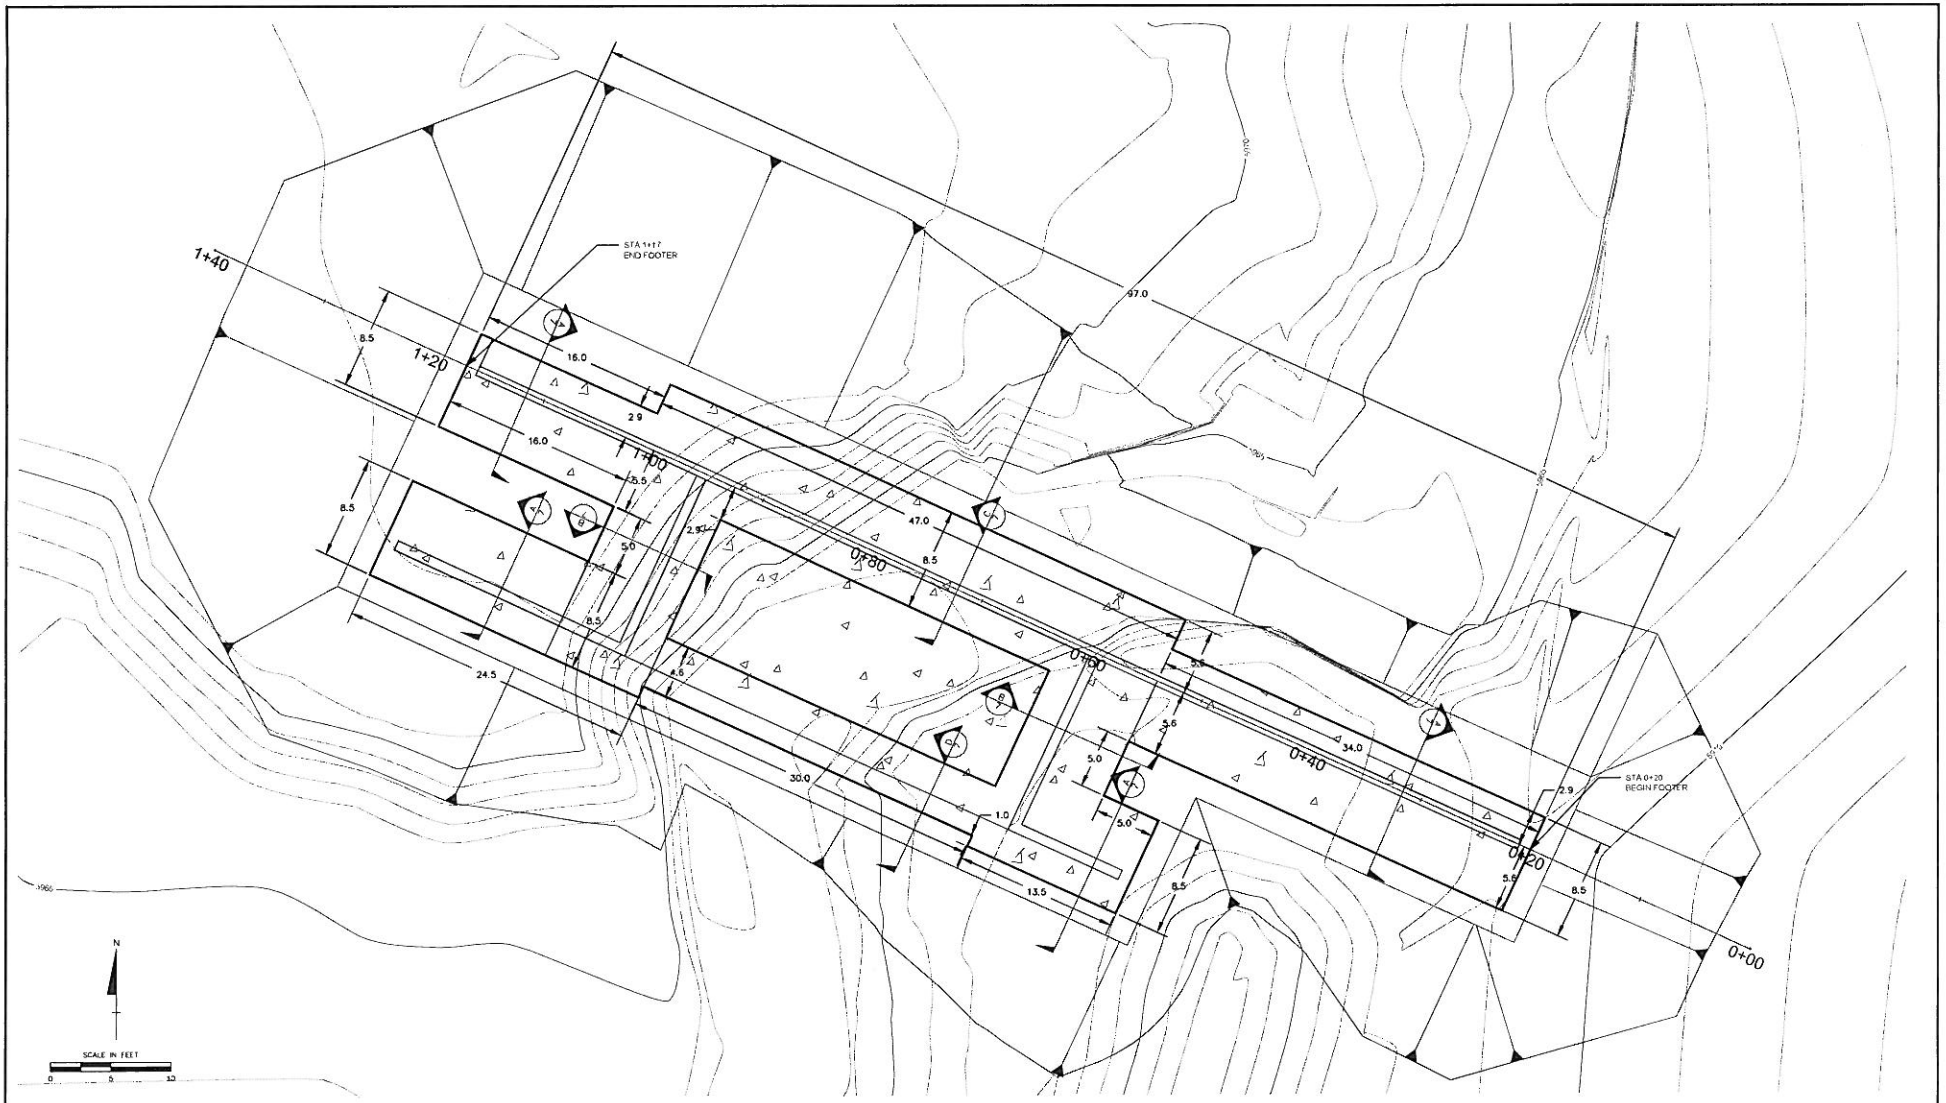

A PRE ISSUED FOR CONSTRUCTION (IFC) ISSUE \ REVISIONS					△ POST ISSUED FOR CONSTRUCTION (IFC) ISSUE \ REVISION
NO	DATE	CADD	CHECK	APP'D	ISSUE / REVISION DESCRIPTION
0	08/30/11	GEA	GEA	GEA	ISSUE FOR CONSTRUCTION

rmc
Engineering and Environmental Solutions

BOZEMAN OFFICE
205 Haggerty Lane
Suite 120
Bozeman MT 59715
Tel (406) 522-0251
Fax (406) 522-0252

DENVER OFFICE
8906 South Holly Circle
Suite 202
Denver, CO 80112
Tel (303) 384-0430
Fax (303) 384-0400

PHOENIX OFFICE
1819 East Morten Ave
Suite 100
Phoenix AZ 85020
Tel (602) 331-3858
Fax (602) 331-4104

FOUNDATION PLAN
GREENHORN CREEK FISH BARRIER
MADISON COUNTY, MT
PREPARED FOR
TURNER ENTERPRISES

SHEET
3

DRAWING GREENHORN CREEK BARRIER 08-30-11.DWG

COPYRIGHT 2008 EMC J

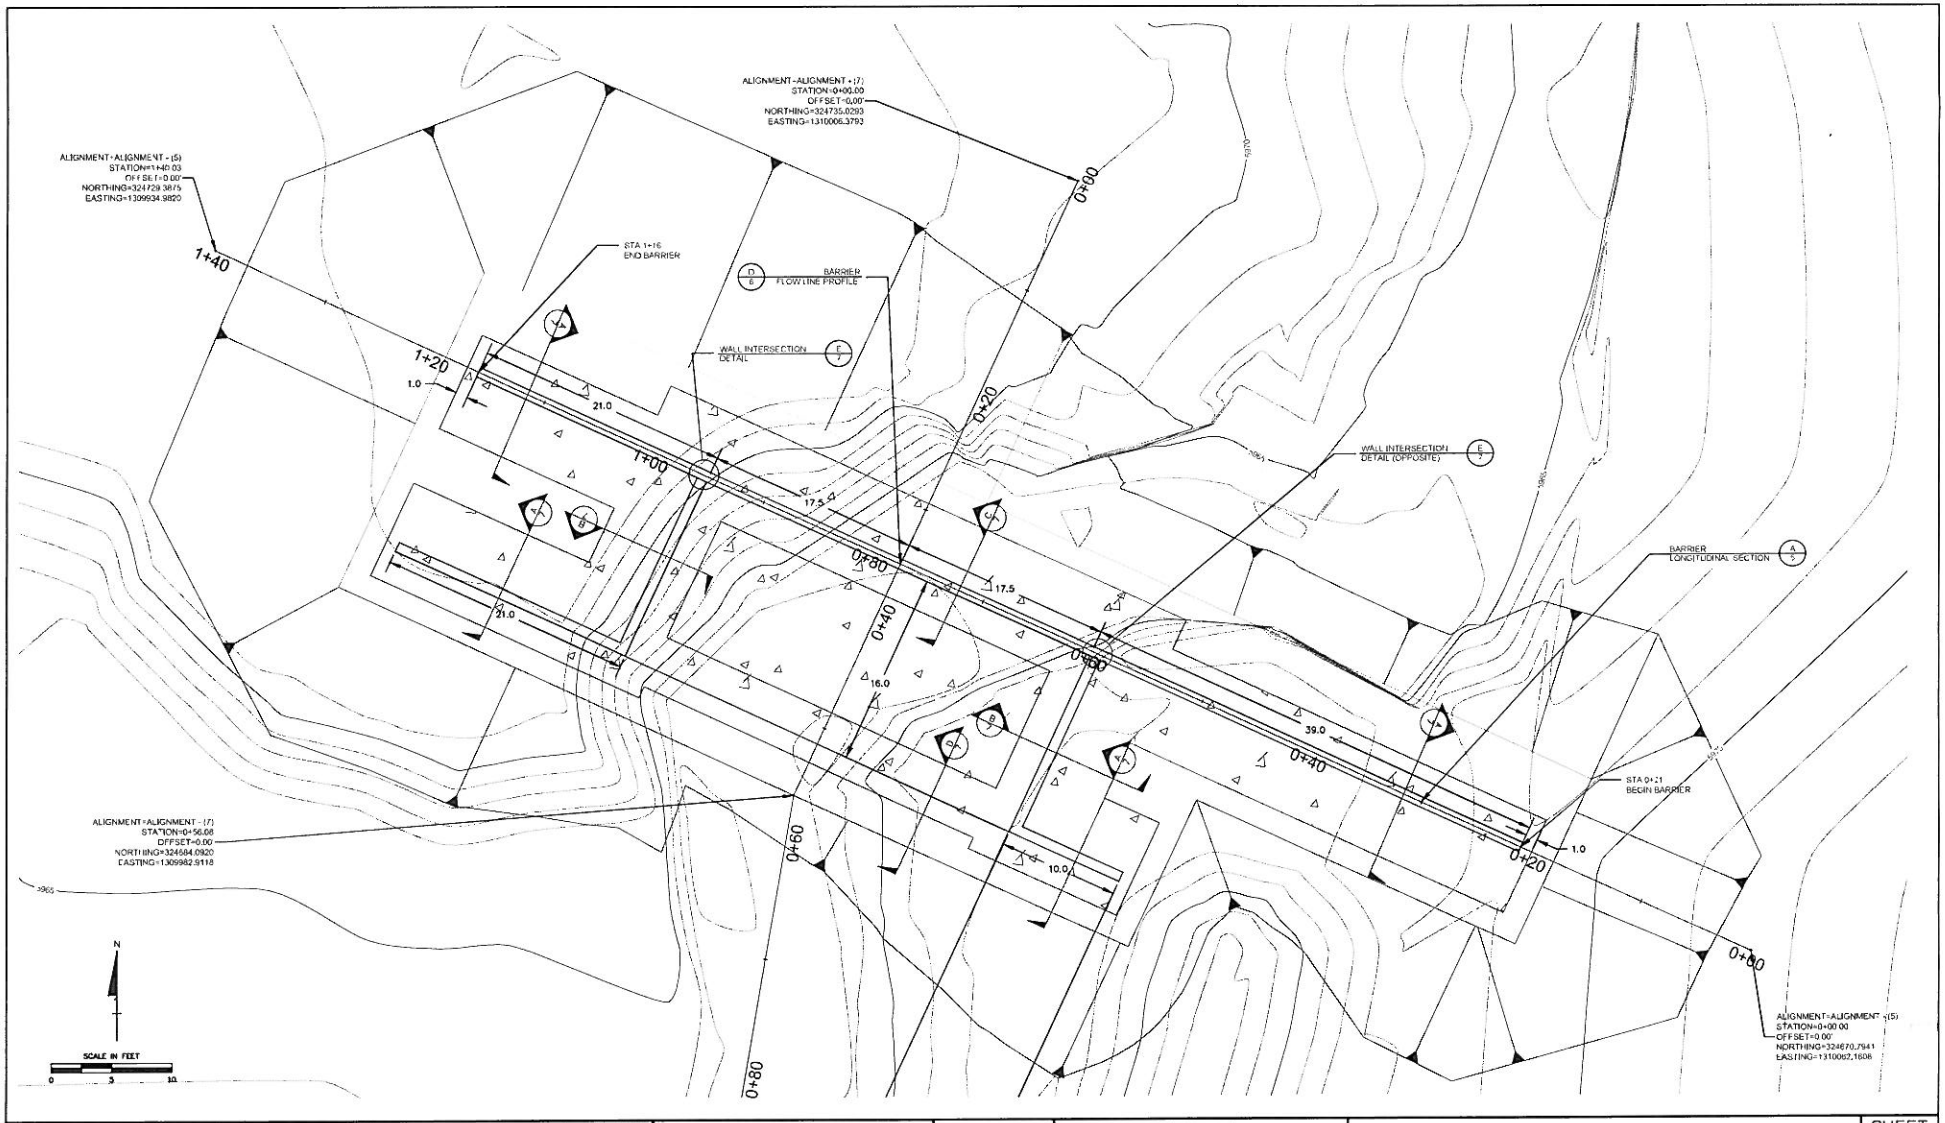

A PRE ISSUED FOR CONSTRUCTION (IFC) ISSUE \ REVISIONS					△1 POST ISSUED FOR CONSTRUCTION (IFC) ISSUE \ REVISION
NO:	DATE	CADD	CHECK	APP'D	ISSUE / REVISION DESCRIPTION
0	08/30/11	GEA	GEA	GEA	ISSUE FOR CONSTRUCTION

DRAWING: GREENHORN CREEK BARRIER 08-30-11.DWG

rmc
Engineering and Environmental Solutions

BOZEMAN OFFICE
205 Haggerty Lane
Suite 120
Bozeman, MT 59715
Tel: (406) 522-0251
Fax: (406) 522-0252

DENVER OFFICE
6909 South Holly Circle
Suite 202
Denver, CO 80112
Tel: (303) 384-0400
Fax: (303) 384-0400

PHOENIX OFFICE
1819 East Morten Ave
Suite 100
Phoenix, AZ 85020
Tel: (602) 331-3859
Fax: (602) 331-4104

BARRIER PLAN
GREENHORN CREEK FISH BARRIER
MADISON COUNTY, MT
PREPARED FOR
TURNER ENTERPRISES

SHEET
4

COPYRIGHT 2008 EMC 2

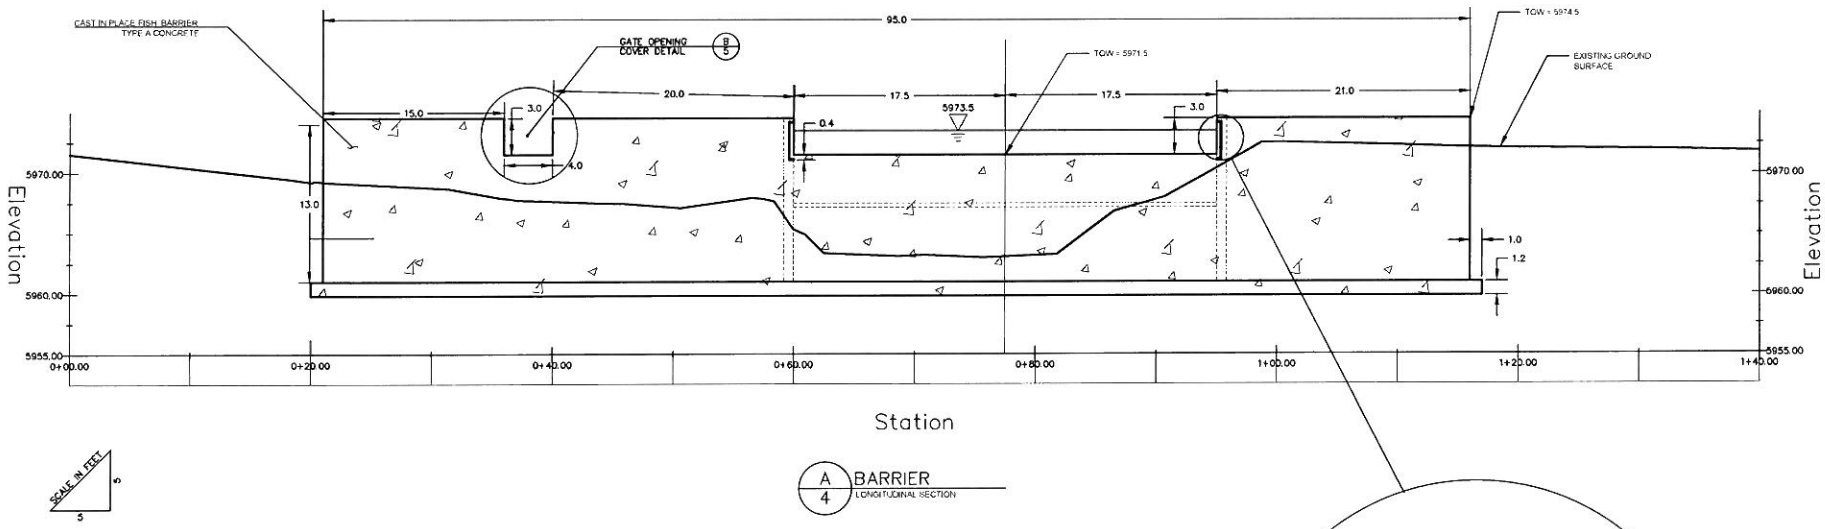

A
4
BARRIER
LONGITUDINAL SECTION

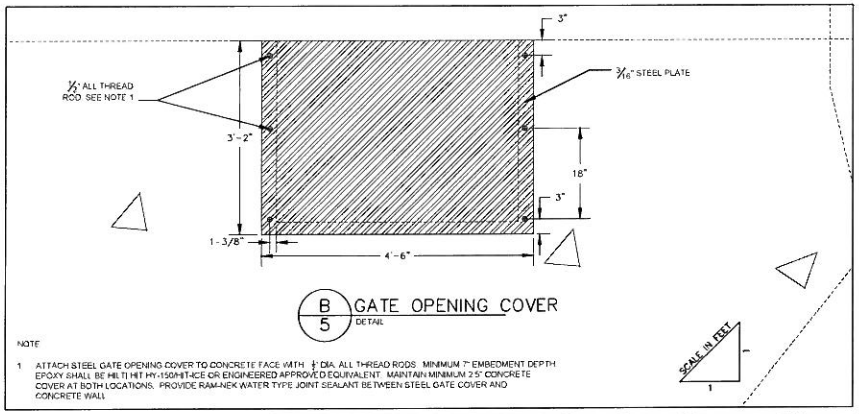

B
5
GATE OPENING COVER
DETAIL

NOTE

1 ATTACH STEEL GATE OPENING COVER TO CONCRETE FACE WITH ½" DIA. ALL THREAD RODS. MINIMUM 7" EMBEDMENT DEPTH. EPOXY SHALL BE HILTI HIT HY-150/HIT-ICE OR ENGINEERED APPROVED EQUIVALENT. MAINTAIN MINIMUM 2.5" CONCRETE COVER AT BOTH LOCATIONS. PROVIDE RAM-NEK WATER TYPE JOINT SEALANT BETWEEN STEEL GATE COVER AND CONCRETE WALL.

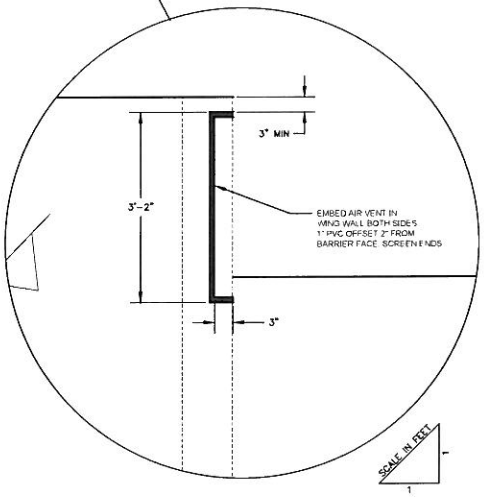

AIR VENT
DETAIL

A PRE ISSUED FOR CONSTRUCTION (IFC) ISSUE \ REVISIONS					△ POST ISSUED FOR CONSTRUCTION (IFC) ISSUE \ REVISION
NO:	DATE	CADD	CHECK	APP'D	ISSUE / REVISION DESCRIPTION
0	08/30/11	GEA	GEA	GEA	ISSUE FOR CONSTRUCTION

DRAWING: GREENHORN CREEK BARRIER 08-30-11.DWG

rmc
Engineering and Environmental Solutions

BOZEMAN OFFICE
205 Haggerty Lane
Suite 120
Bozeman, MT 59715
Tel: (406) 522-0251
Fax: (406) 522-0252

DENVER OFFICE
8909 South Holly Circle
Suite 202
Denver, CO 80112
Tel: (303) 384-0430
Fax: (303) 384-0400

PHOENIX OFFICE
1819 East Morten Ave
Suite 100
Phoenix, AZ 85020
Tel: (602) 331-3859
Fax: (602) 331-4104

BARRIER SECTION AND DETAILS
GREENHORN CREEK FISH BARRIER
MADISON COUNTY, MT
PREPARED FOR
TURNER ENTERPRISES

SHEET
5

COPYRIGHT 2008 EMC2