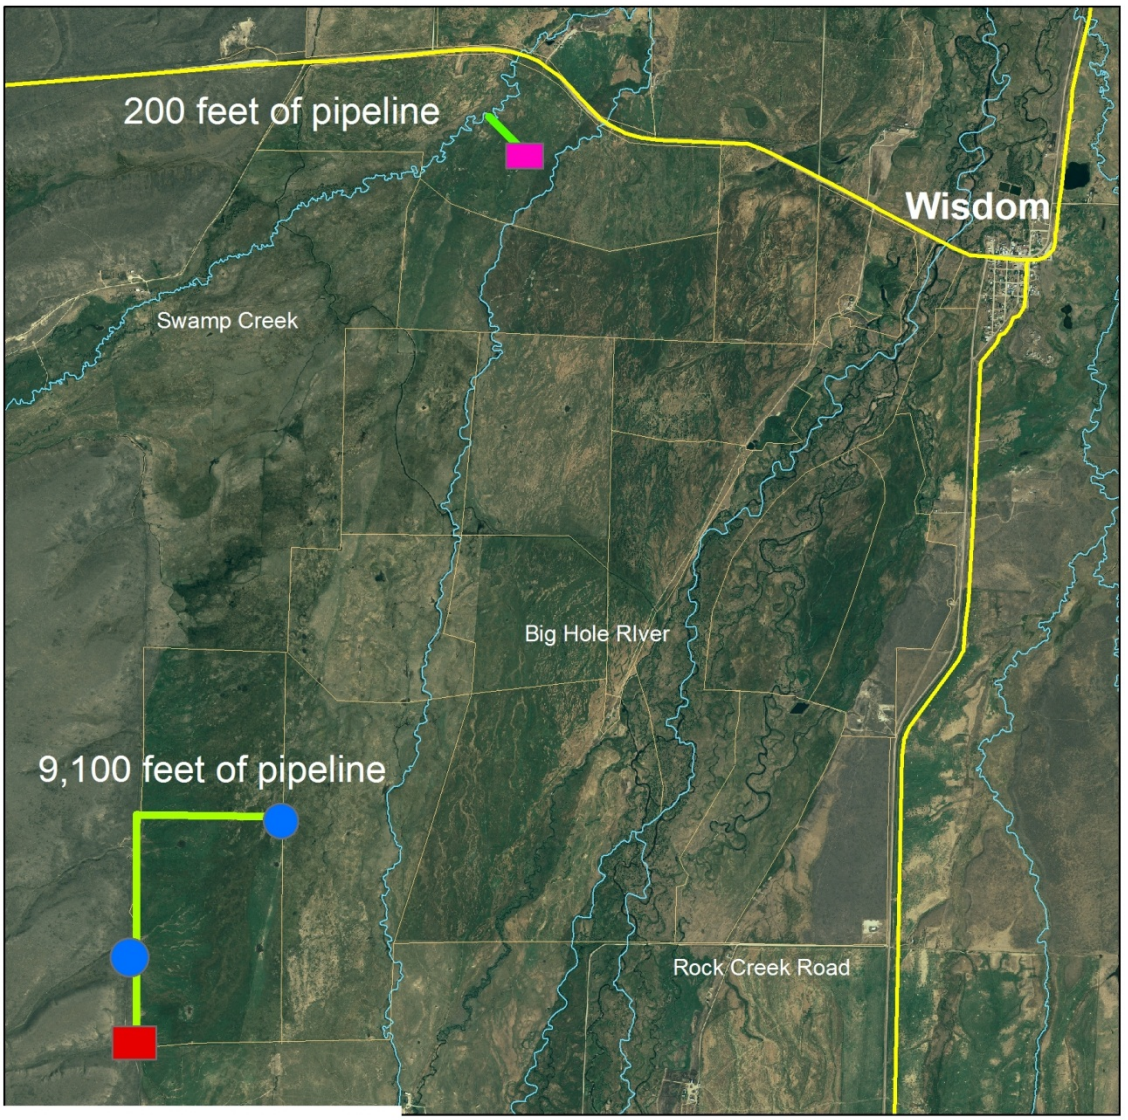

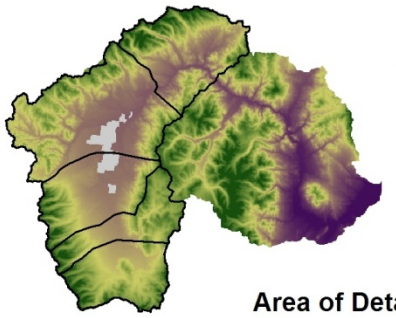

Area of Detail

N

Pipeline
Well
Stock Tanks (5 at each site)
Stock Tanks (2 tanks at this site)
Highways
Named Streams
Erb Livestock Fencelines

0 0.3 0.6 1.2 Miles

Note. bedding to be native soil
free of rock larger than 2"

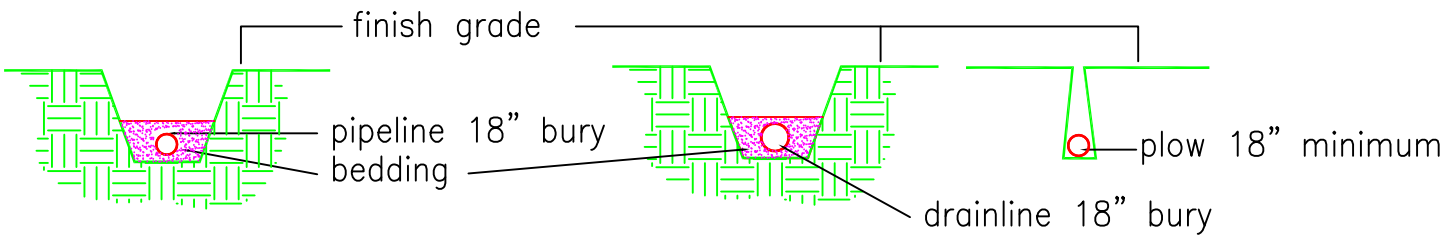

Piping Instillation Details

(not to scale)

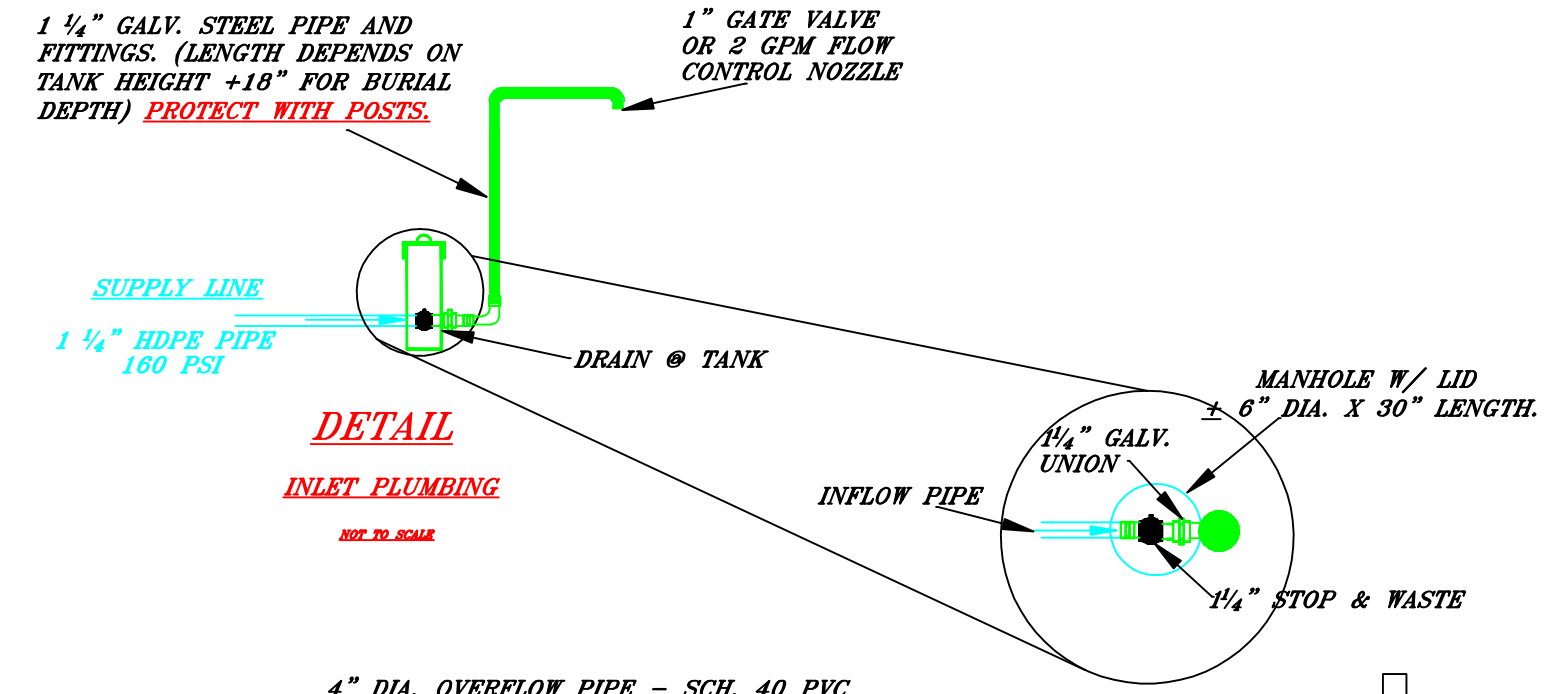

DETAIL

INLET PLUMBING

NOT TO SCALE

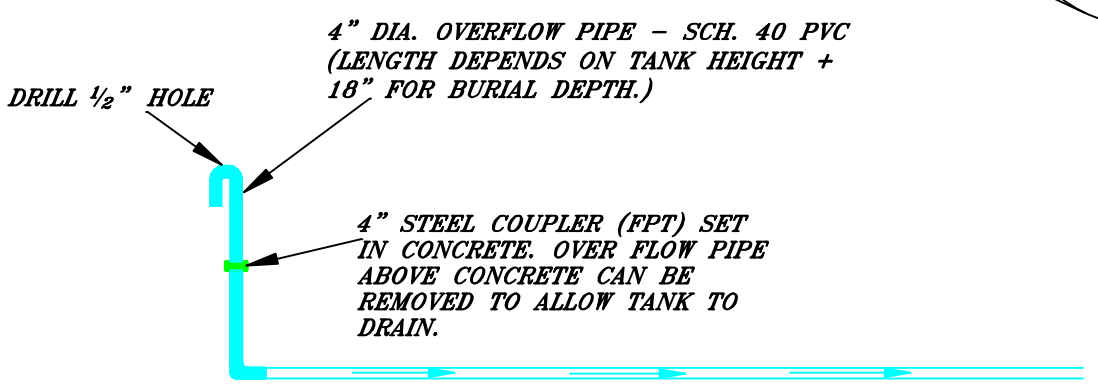

DETAIL

OVERFLOW PLUMBING

NOT TO SCALE

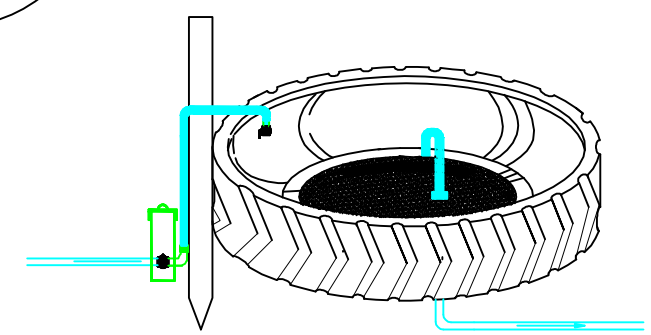

DETAIL

TIRE TANK

(NOT TO SCALE)

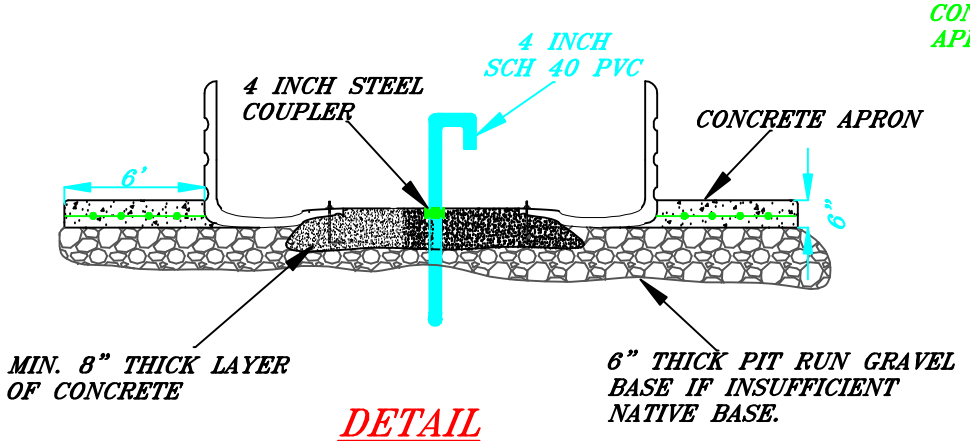

DETAIL

TIRE TANK

(NOT TO SCALE)

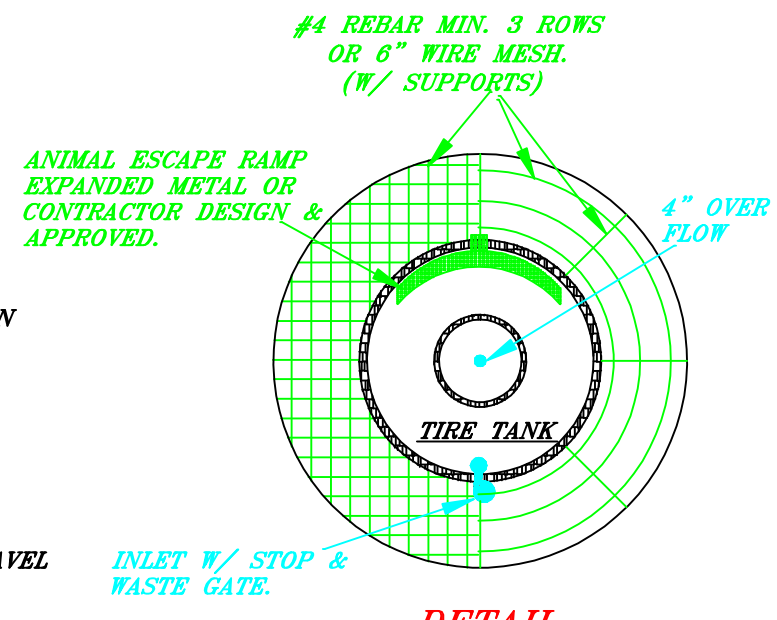

DETAIL

TIRE TANK

(NOT TO SCALE)

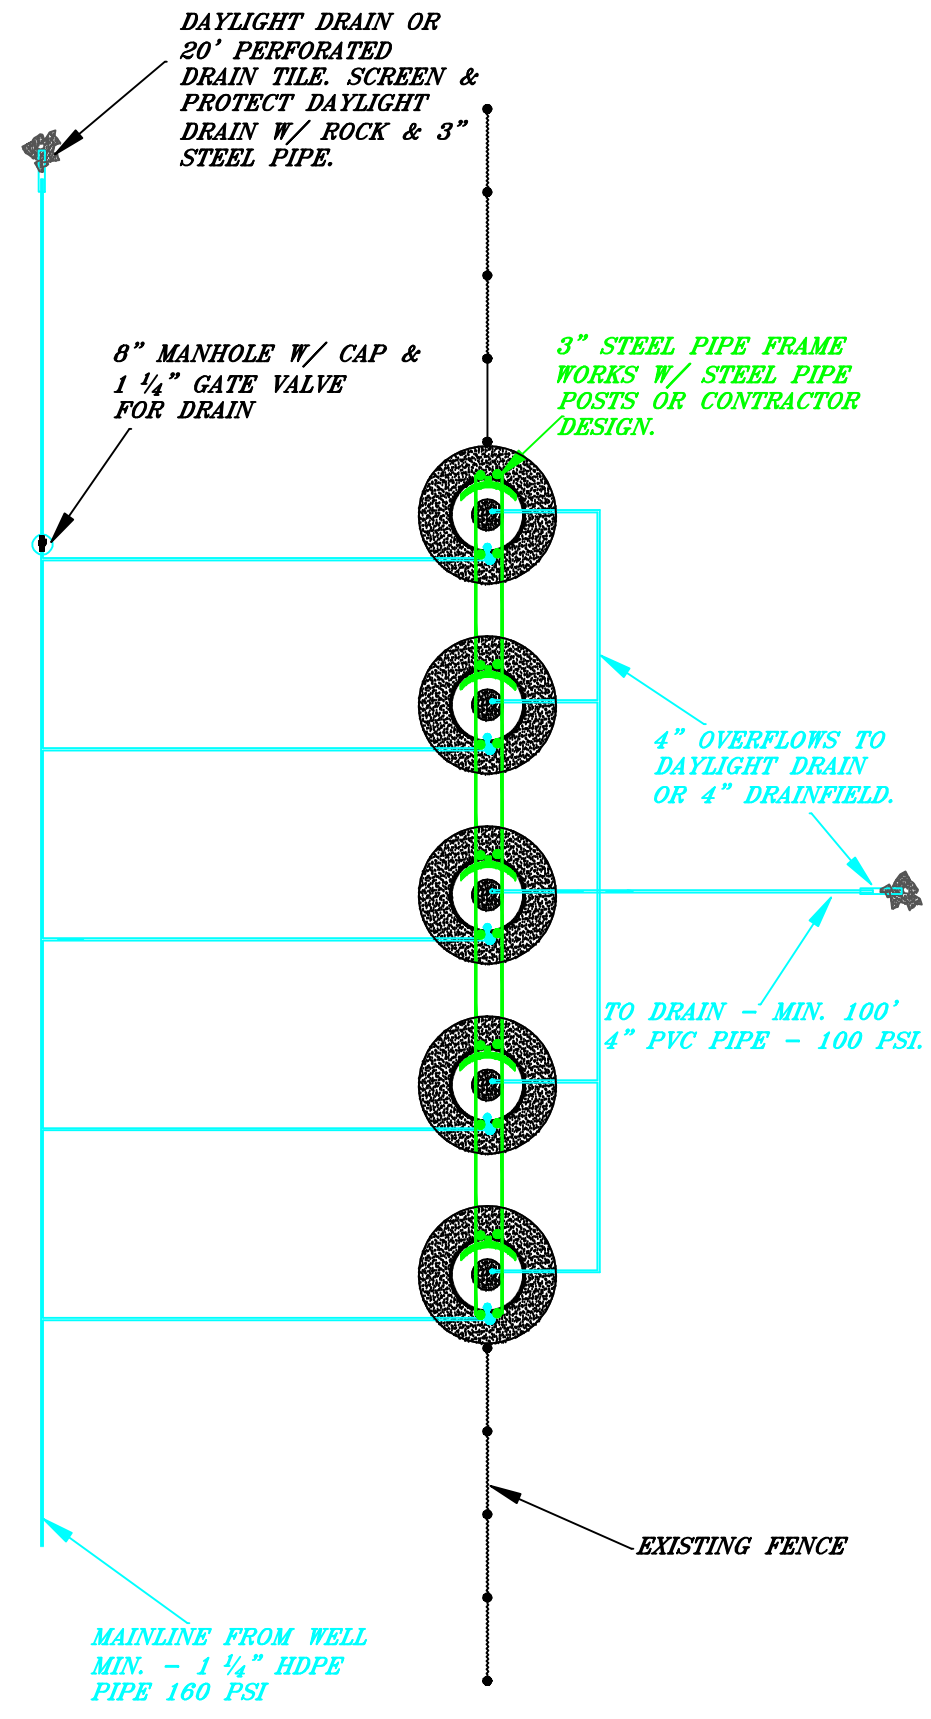

DETAIL

TIRE TANK INSTALLATION

ON FENCE LINE

(NOT TO SCALE)

		DATE
DESIGNED	VH	2/12
DRAWN	VH	2/12
REVISED	–	–
CHECKED	–	–

RE MILLER & SONS
15 RAMS HORN
DILLON, MT. 59725
1-406-683-2175

RUBBER TIRE TANK DETAILS

USF & WS
USF & WS

BEAVERHEAD COUNTY MONTANA

RE MILLER & SONS CONTRACTING – DILLON, MONTANA 59725

CAD FILE NAME

DRAWING NO.

SHEET – OF –