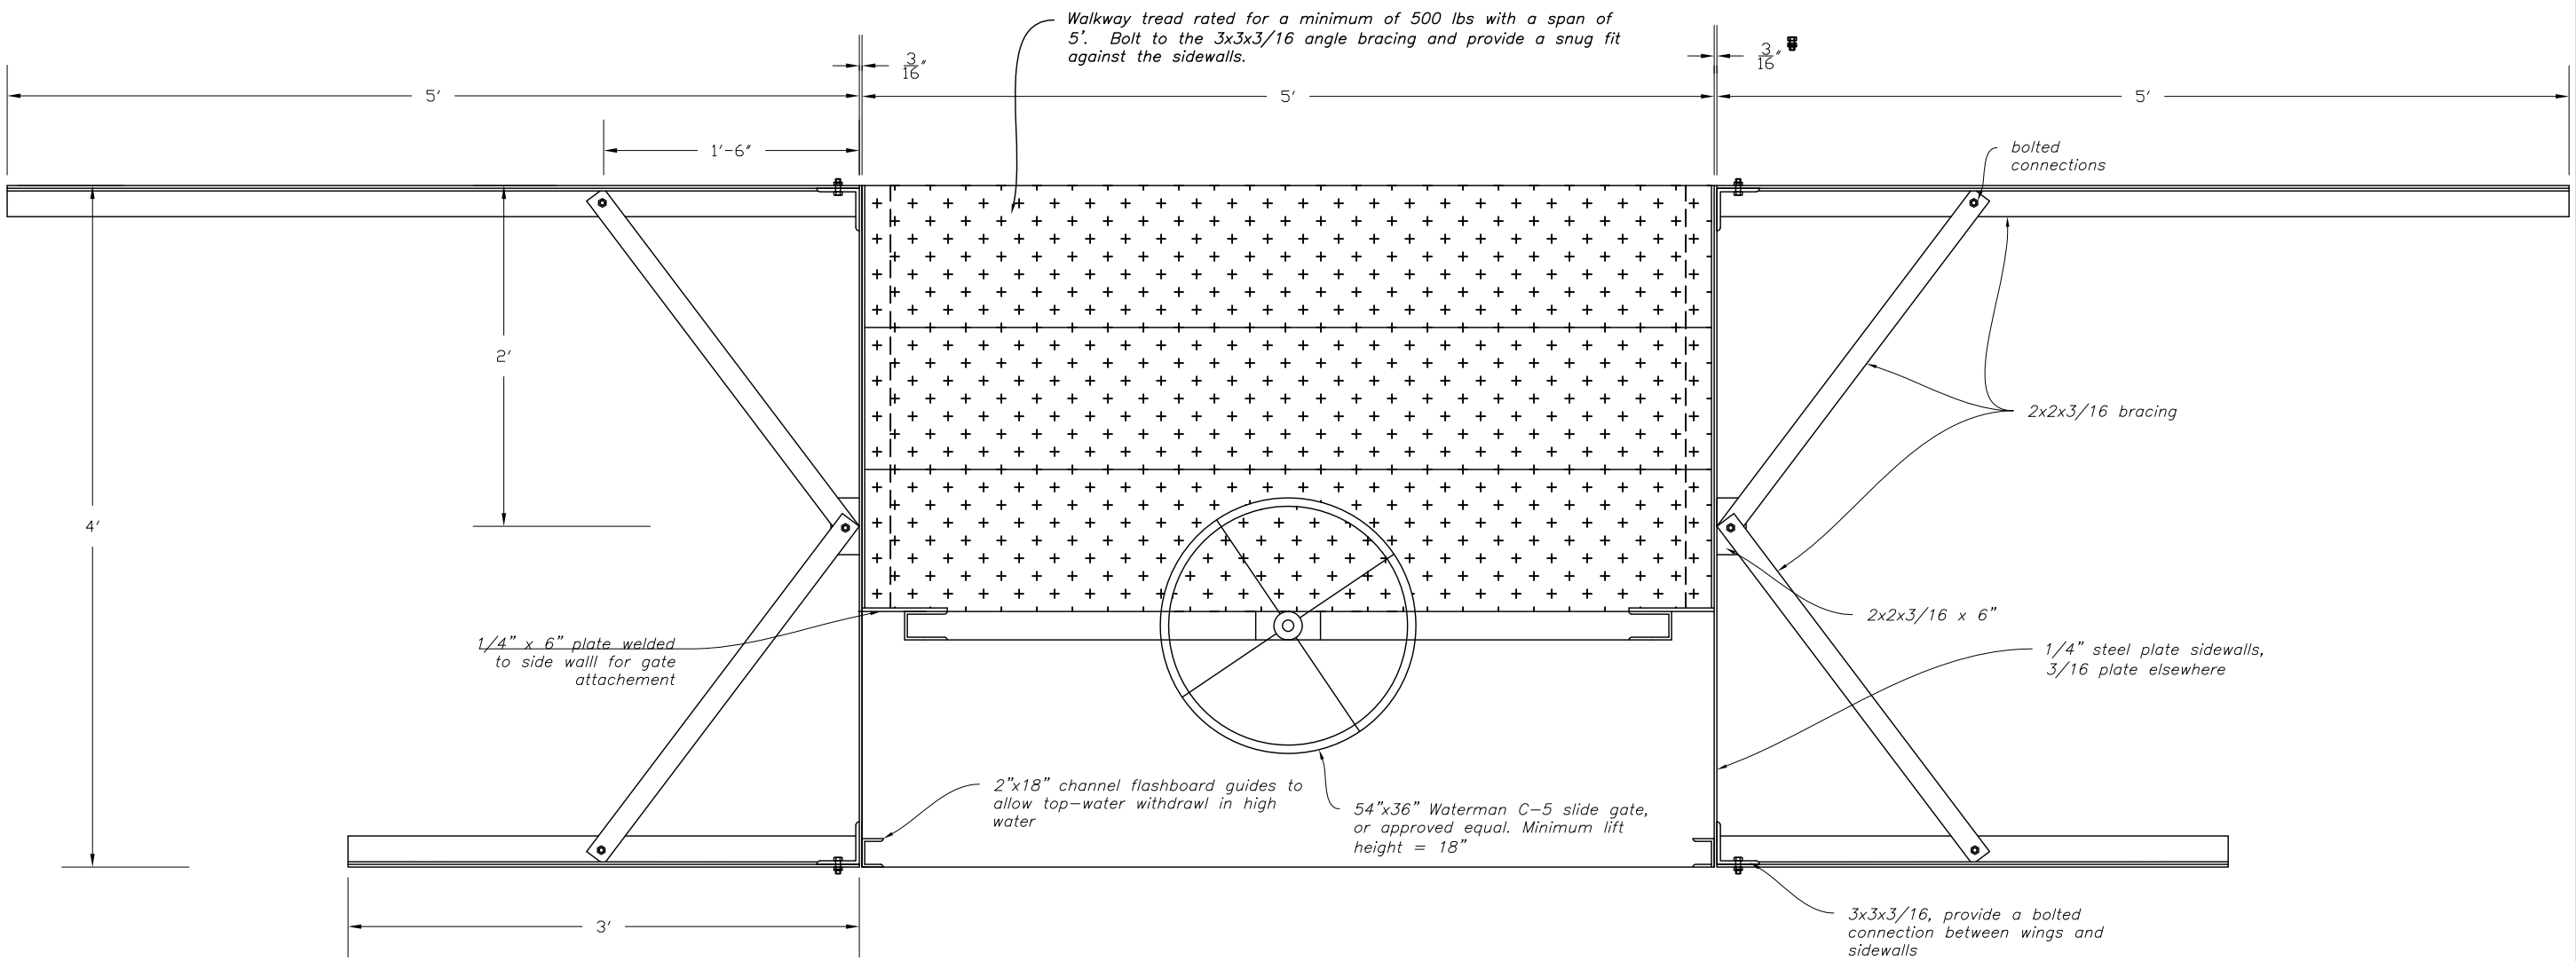

PLAN VIEW

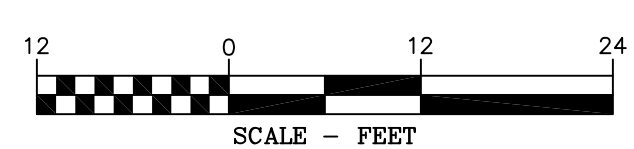

Date

Designed ----

Drawn ----

Checked ----

Approved ----

INLET DETAILS
SAURKRAUT CREEK FISH SCREEN

STEWART SCHWARTZ

MONTANA

NRCS
Natural Resources Conservation Service
United States Department of Agriculture

File No.
Sunnyslope.dwg

Drawing No.

5/29/12 7:13 AM

Sheet 5 of ---