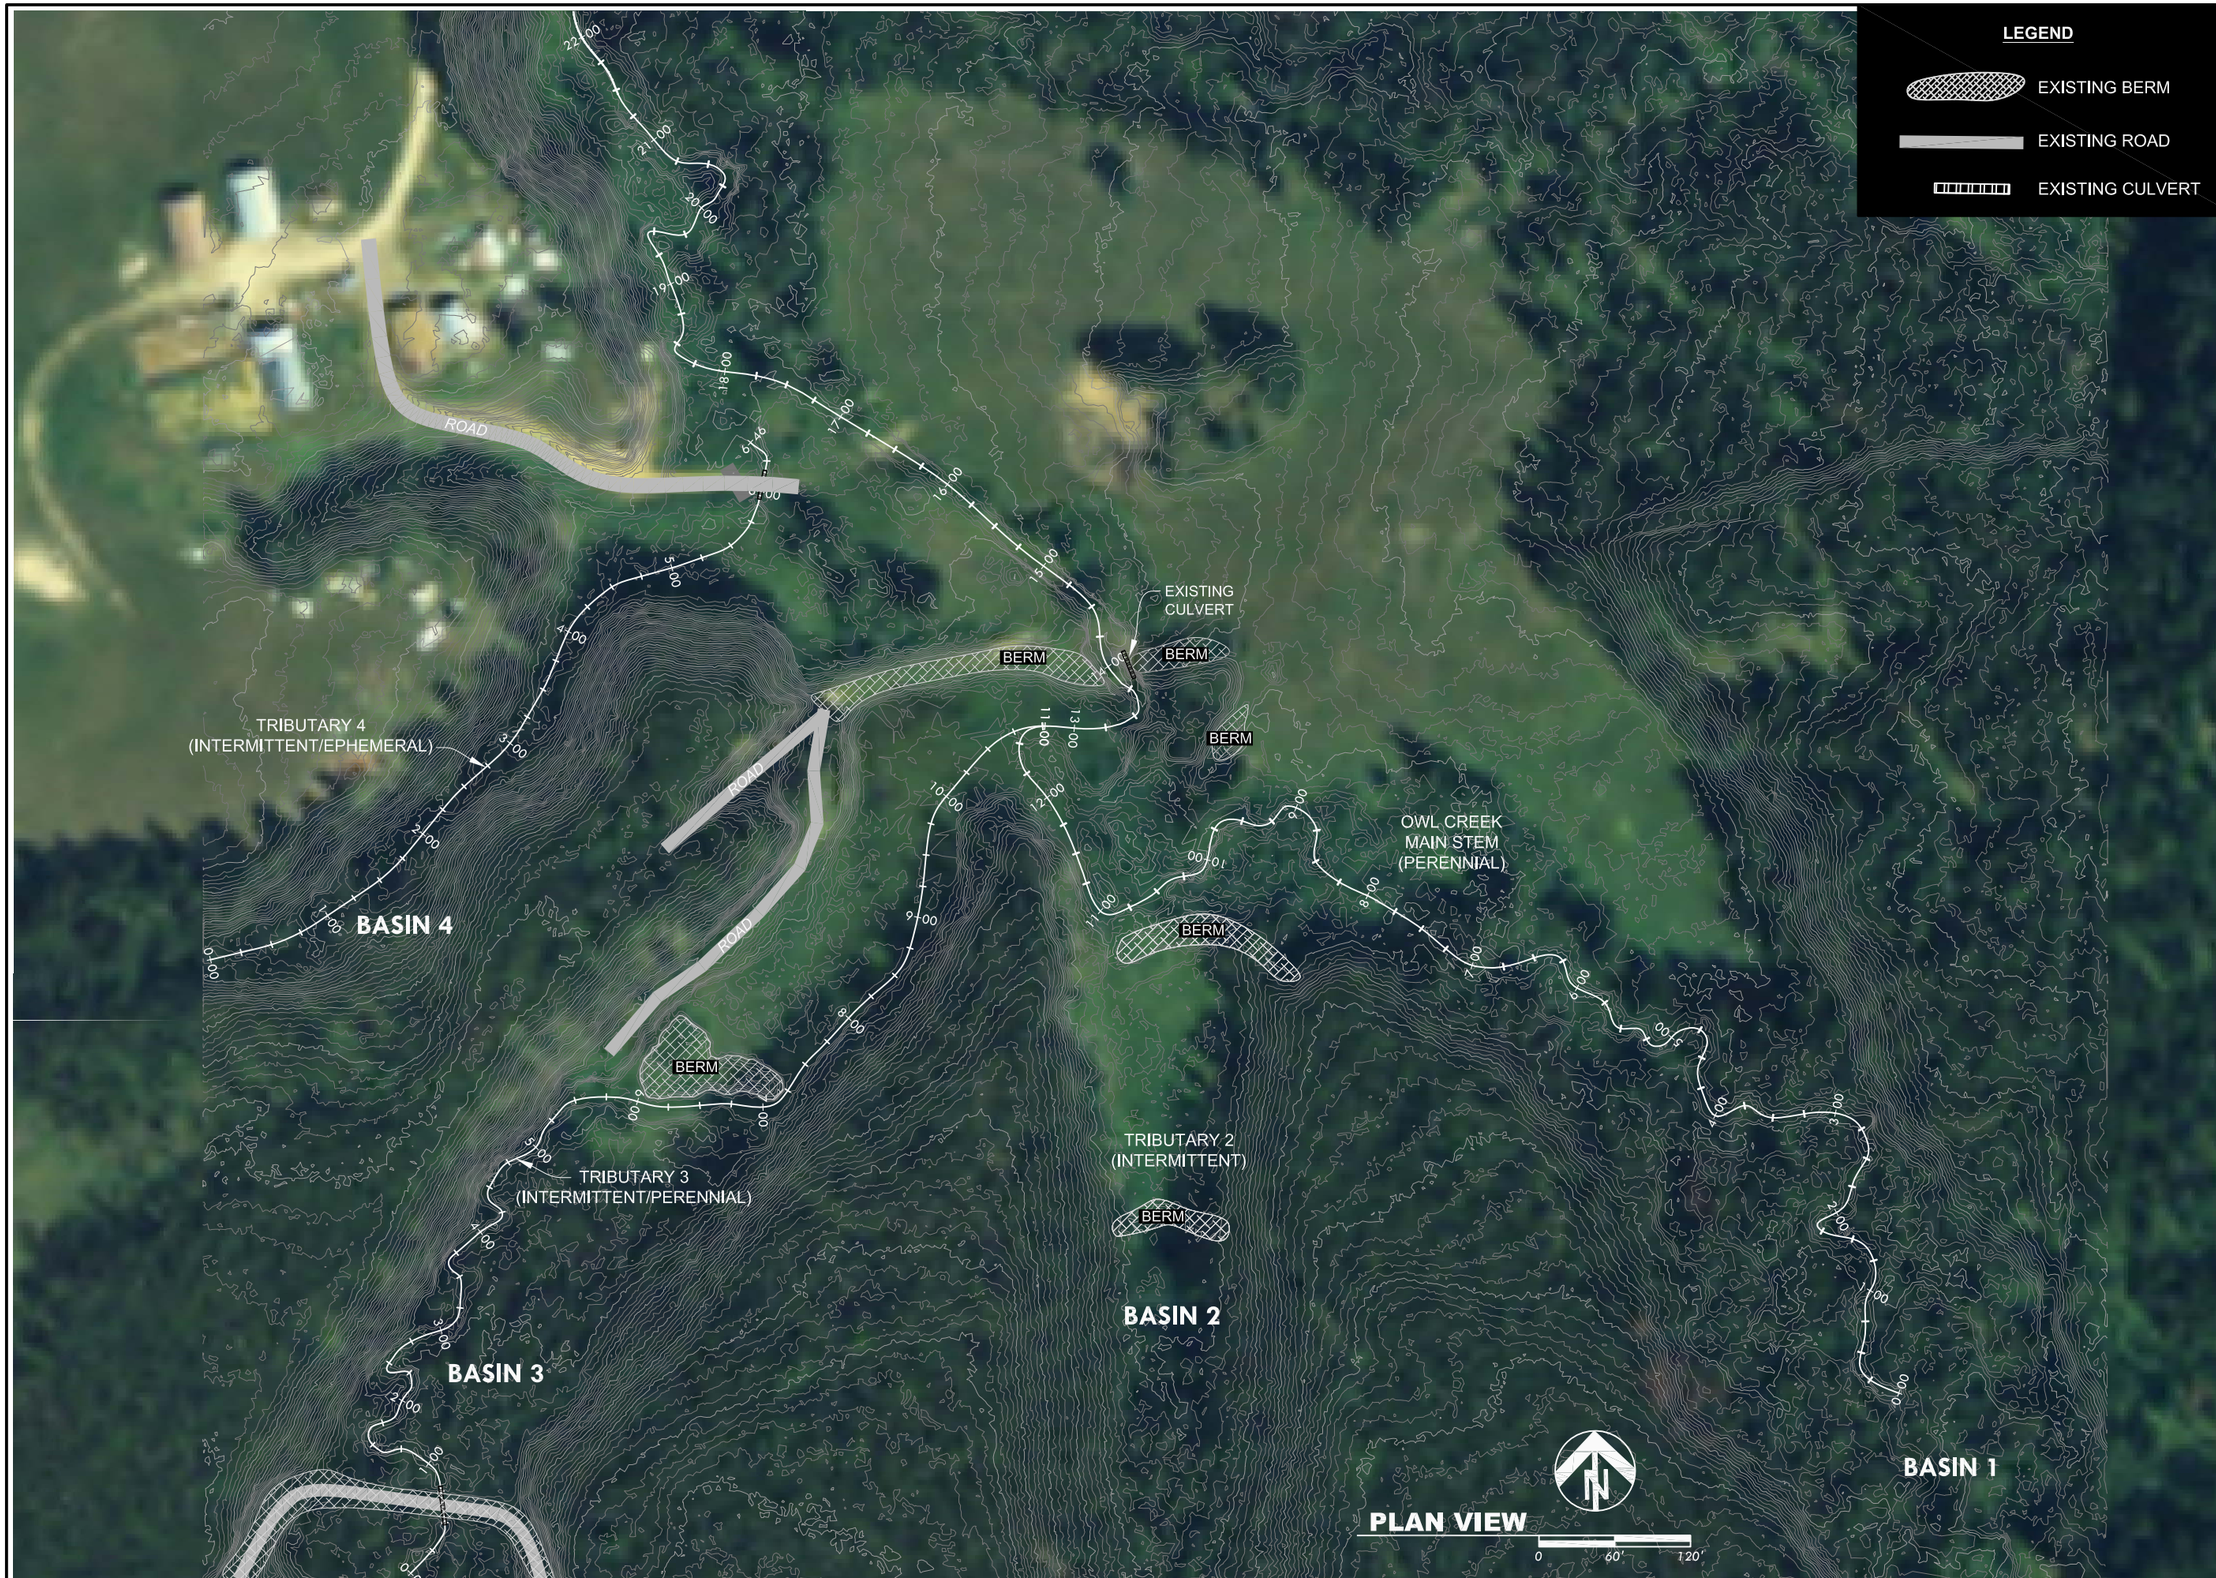

RIVER DESIGN GROUP, INC.
5098 Hwy 93 South
Whitefish, MT 59937
tel.406.862.4927
fax.406-862-4963
311 SW Jefferson Avenue
Corvallis, OR 97333
tel.541.738.2920
fax.541.738.8324

EXISTING CONDITIONS PLAN VIEW

Owl Creek Restoration Project
Condon, Montana

NO.	DATE	BY	DESCRIPTION	CHK
1	1-10-11	NW	PRELIMINARY DESIGN	JM
2	7-20-11	NW	RESTORATION PLAN	JM

PROJECT NUMBER
RDG-10-068

SHEET NUMBER
EC-1