MONTANA FISH, WILDLIFE & PARKS

REGION 5 HEADQUARTERS REROOFING PROJECT

BILLINGS, MONTANA

FWP #7179103

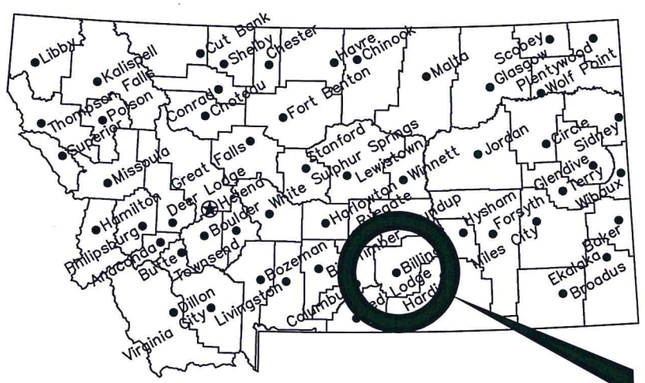

Project Location

Location Map

No Scale

North

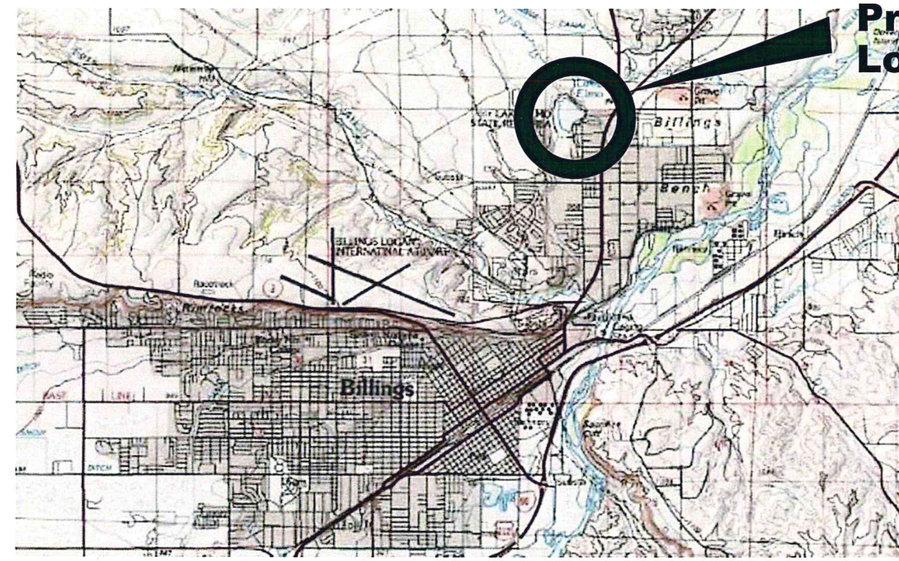

Project Location

Vicinity Map

No Scale

MONTANA FISH, WILDLIFE AND PARKS
DESIGN AND CONSTRUCTION

MAILING ADDRESS:
PO BOX 200701
HELENA, MT 59620-0701

PHYSICAL ADDRESS:
1522 9th AVENUE
HELENA, MT 59601

TEL 406.841.4000
FAX 406.841.4004
fwp.mt.gov/Doing Business/Design&Construction

DRAWING INDEX

Sheet Number	Sheet Title	Sheet Number	Sheet Title
1	TITLE SHEET	4	OFFICE ELEVATIONS
2	VICINITY MAP	5	GARAGE & SHOP FLOOR PLAN
3	OFFICE FLOOR PLAN	6	GARAGE & SHOP ELEVS.

MONTANA
PHILLIP N. JAGODA
No. 49280PE
PROFESSIONAL ENGINEER
2/02/18

P. Jagoda 2/02/18 DRAWN BY: DATE:	APPROVED BY: DATE:	APPROVED BY: DATE:	
CHECKED BY: DATE:	APPROVED BY: DATE:	APPROVED BY: DATE:	

Montana Fish, Wildlife & Parks

TITLE SHEET
REGION 5 HEADQUARTERS REROOFING PROJECT

SHEET: 1 of 6

NOTES: CONTRACTOR TO REVIEW PROJECT SPECIFICATIONS FOR ALL APPLICABLE REQUIREMENTS, WHICH INCLUDE SOME OF THE FOLLOWING:

1. CONTRACTOR MUST PROTECT AC UNITS, SHRUBS, AND ANY OTHER STRUCTURES WHICH COULD BE DAMAGED DURING REMOVAL OF EXISTING SHINGLES.
2. CUSTOMER AND EMPLOYEE ENTRANCES/EXITS TO BE PROTECTED FROM FALLING DEBRIS.
3. REMOVAL OF NAILS MUST BE CONTROLLED AND NOT ALLOWED TO ACCUMULATE ON DRIVING SURFACES OR PARKING AREAS (GRAVEL OR PAVED).
4. REMOVE AND REPLACE EXISTING BIRD NETTING ON ALL BUILDINGS.
5. COORDINATE MATERIAL STAGING AREAS WITH FWP PERSONNEL.

DRAWING NOT TO SCALE

P Jagoda 2/02/18 DRAWN BY: DATE: CHECKED BY: DATE:	REVISED BY: DATE: APPROVED BY: DATE:	APPROVED BY: DATE: APPROVED BY: DATE:	Montana Fish, Wildlife & Parks VICINITY MAP REGION 5 HEADQUARTERS REROOFING PROJECT

SHEET: 2 of 6

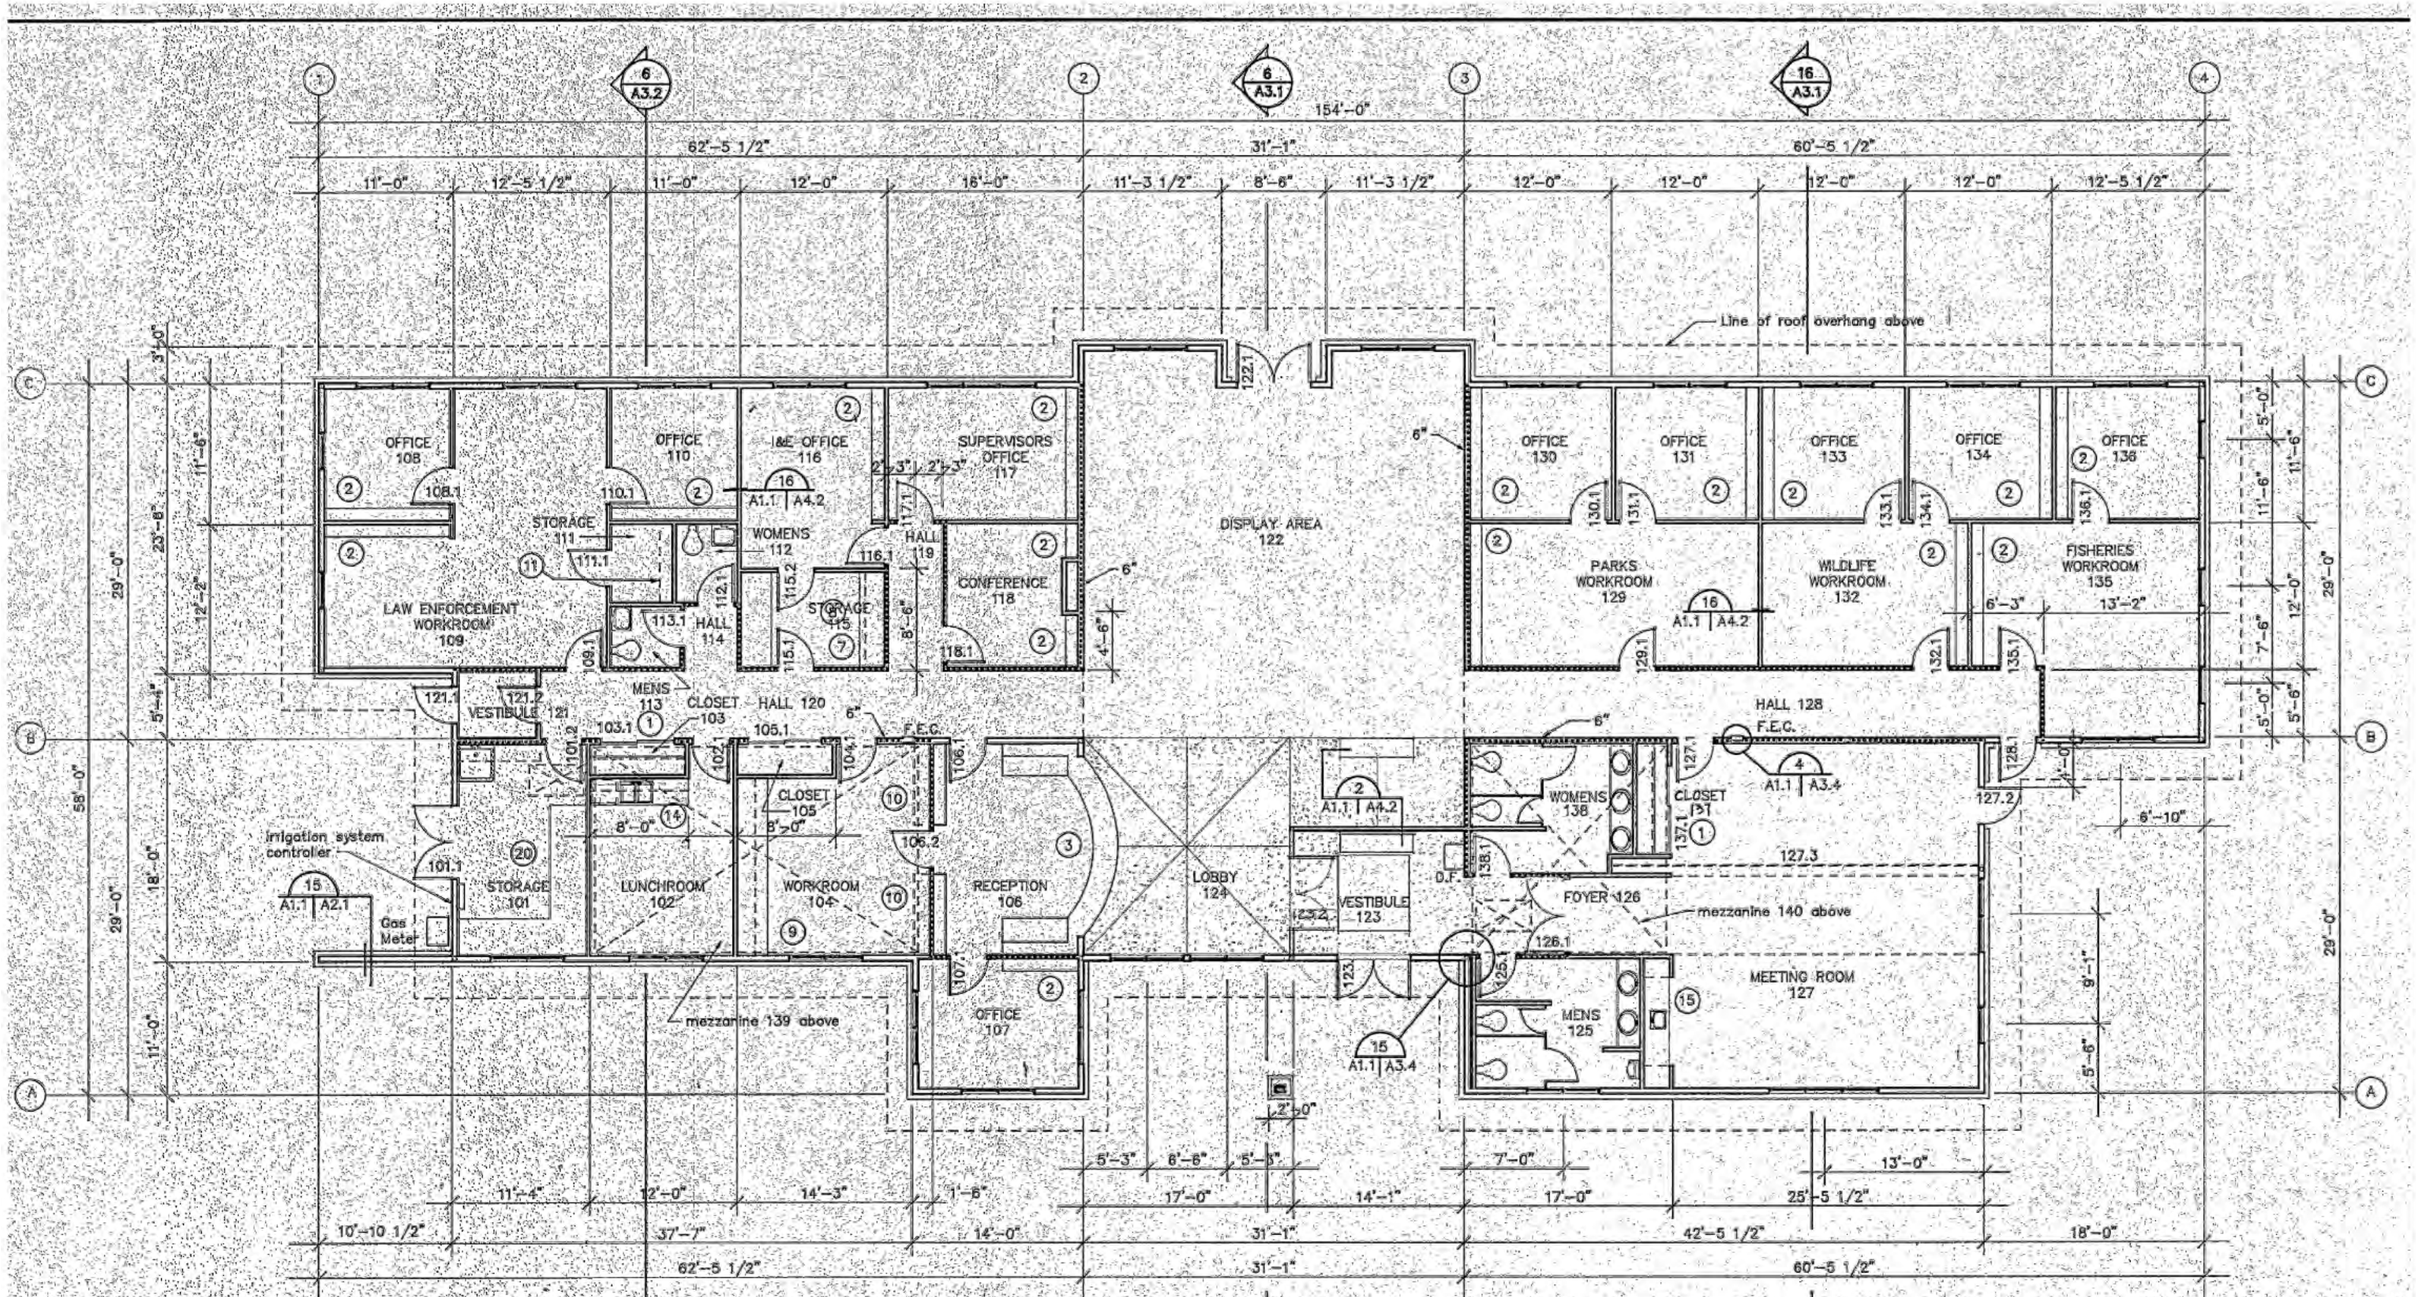

NOTES: 1. FLOOR PLAN IS BEING PROVIDED TO DEPICT BUILDING DIMENSIONS FOR GENERAL INFORMATION ONLY.
2. PLANS WERE COMPILED FROM HISTORIC DOCUMENTS TITLED "REGION 5 HEADQUARTERS", PREPARED BY A&E PARTNERSHIP ARCHITECTS, PC, DATED APRIL 1988.
3. IT IS THE CONTRACTOR'S RESPONSIBILITY TO CONFIRM DIMENSIONS AND LAYOUT FOR QUANTIFYING MATERIALS.

DRAWINGS NOT TO SCALE

P Jagoda 2/02/18 DRAWN BY: DATE: CHECKED BY: DATE:	REVISED BY: DATE: APPROVED BY: DATE:	APPROVED BY: DATE: APPROVED BY: DATE:	Montana Fish, Wildlife & Parks

HEADQUARTERS BUILDING FLOOR PLAN
REGION 5 HEADQUARTERS REROOFING PROJECT

SHEET: 3 of 6

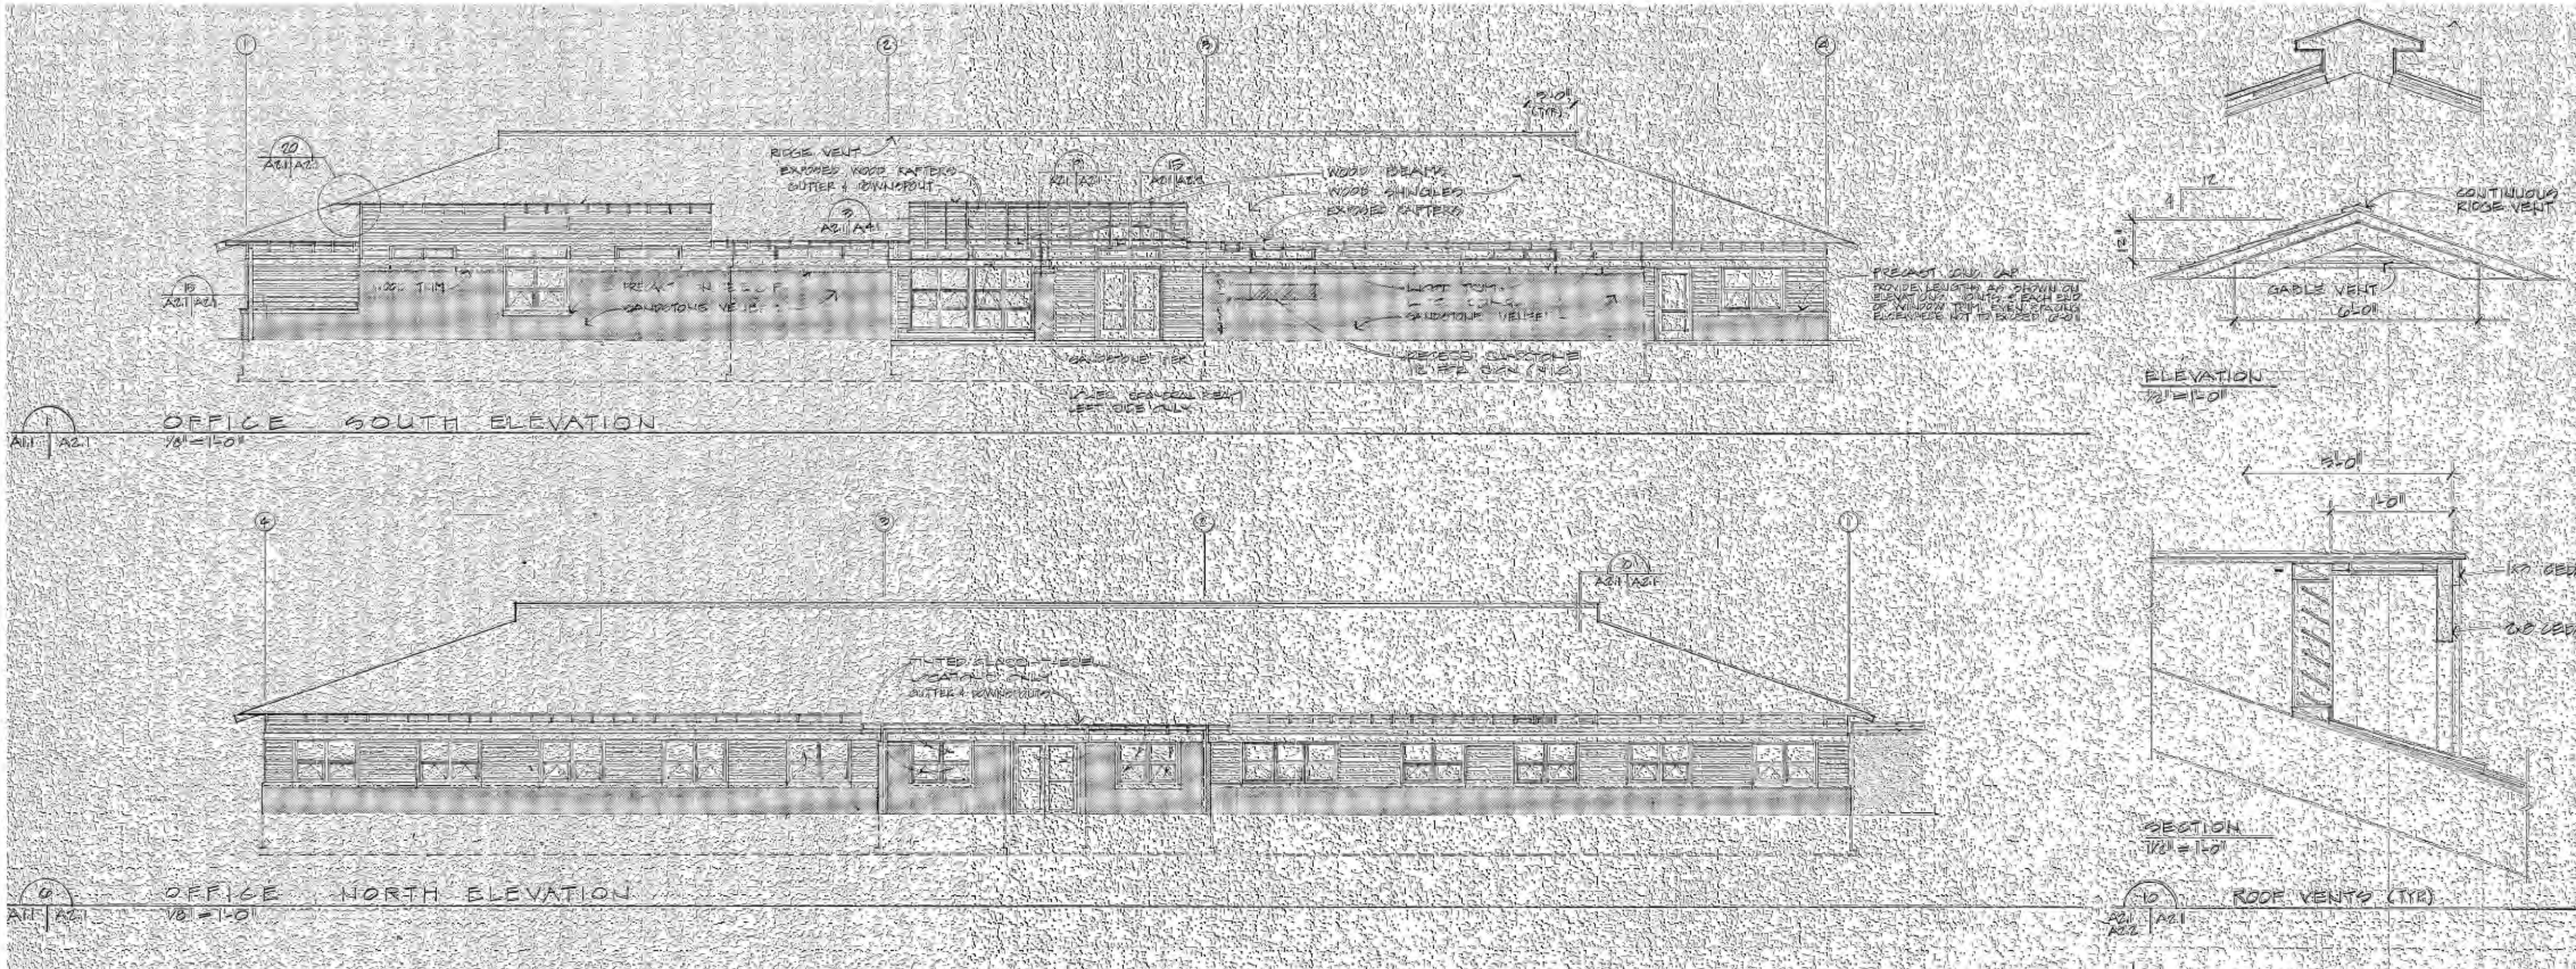

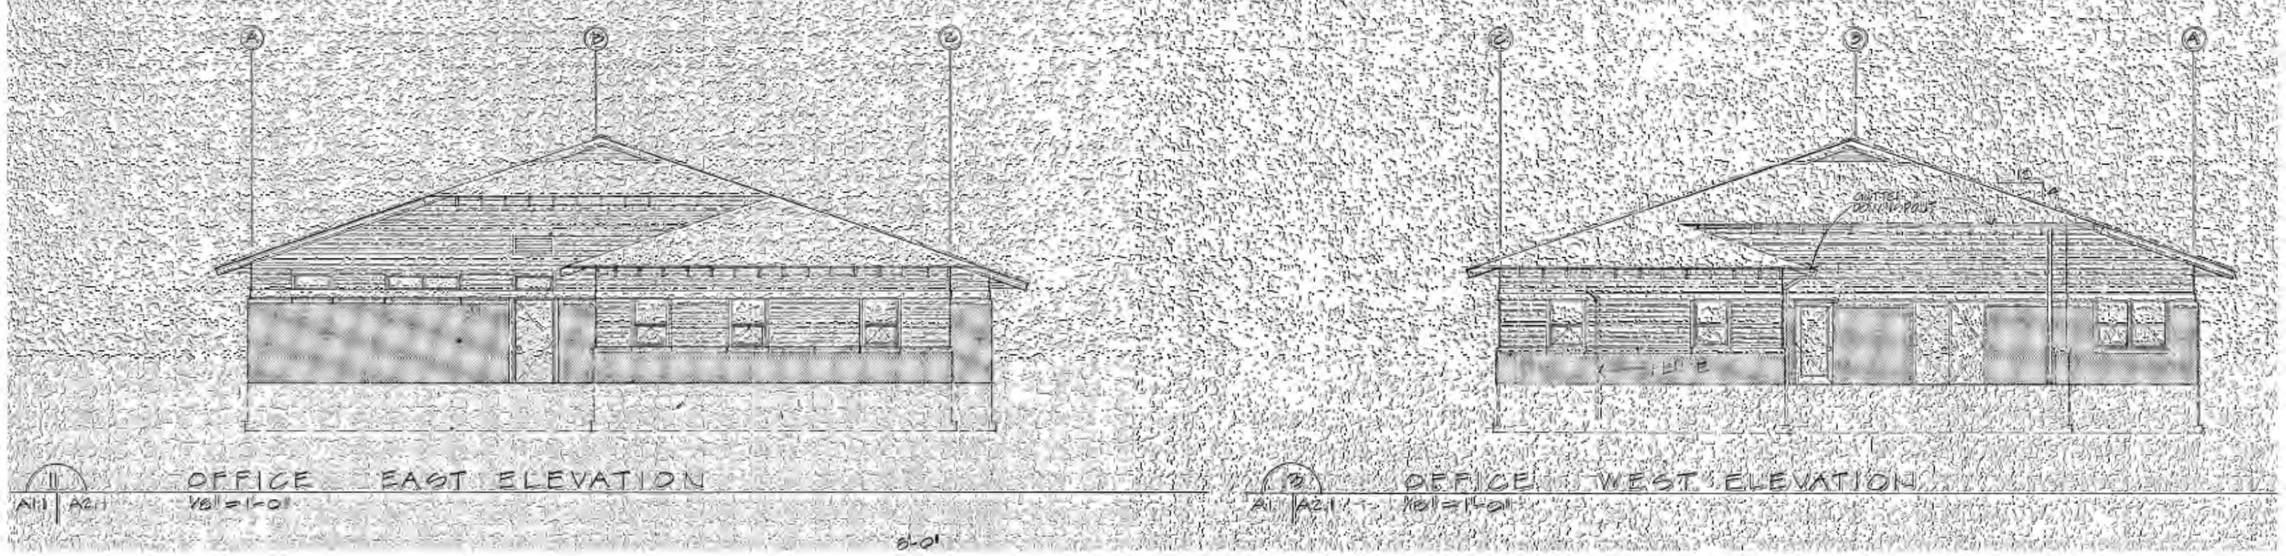

NOTES: 1. ELEVATION VIEWS ARE BEING PROVIDED TO DEPICT BUILDING LAYOUT FOR GENERAL INFORMATION ONLY.
2. PLANS WERE COMPILED FROM HISTORIC DOCUMENTS TITLED "REGION 5 HEADQUARTERS", PREPARED BY A&E PARTNERSHIP ARCHITECTS, PC, DATED APRIL 1988.
3. IT IS THE CONTRACTOR'S RESPONSIBILITY TO CONFIRM DIMENSIONS AND LAYOUT FOR QUANTIFYING MATERIALS.

DRAWINGS NOT TO SCALE

P Jagoda 2/02/18 DRAWN BY: DATE:	REVISED BY: DATE:	APPROVED BY: DATE:
CHECKED BY: DATE:	APPROVED BY: DATE:	APPROVED BY: DATE:

Montana Fish, Wildlife & Parks

HEADQUARTERS BUILDING ELEVATIONS
REGION 5 HEADQUARTERS REROOFING PROJECT

SHEET: 4 of 6

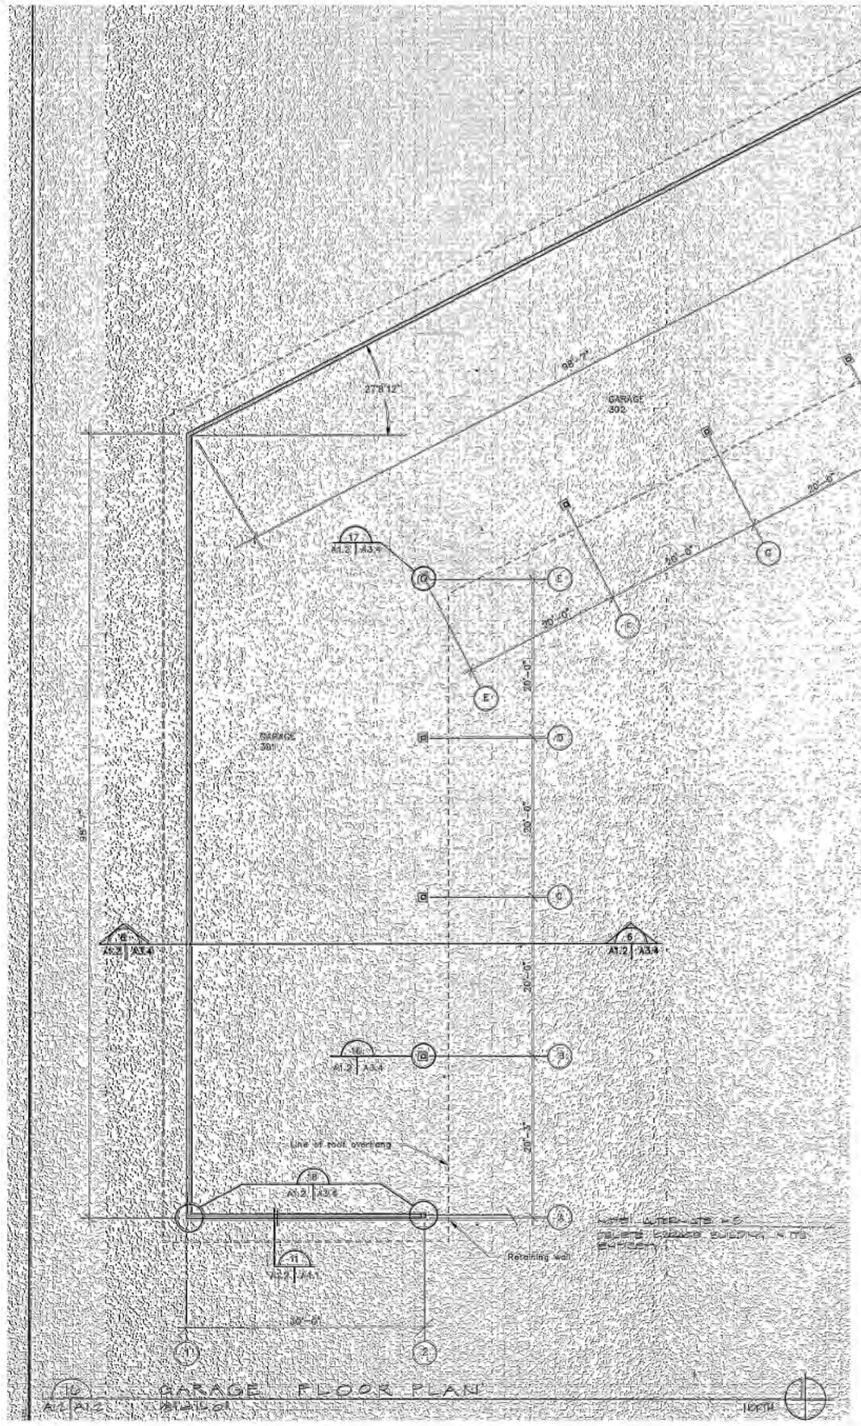

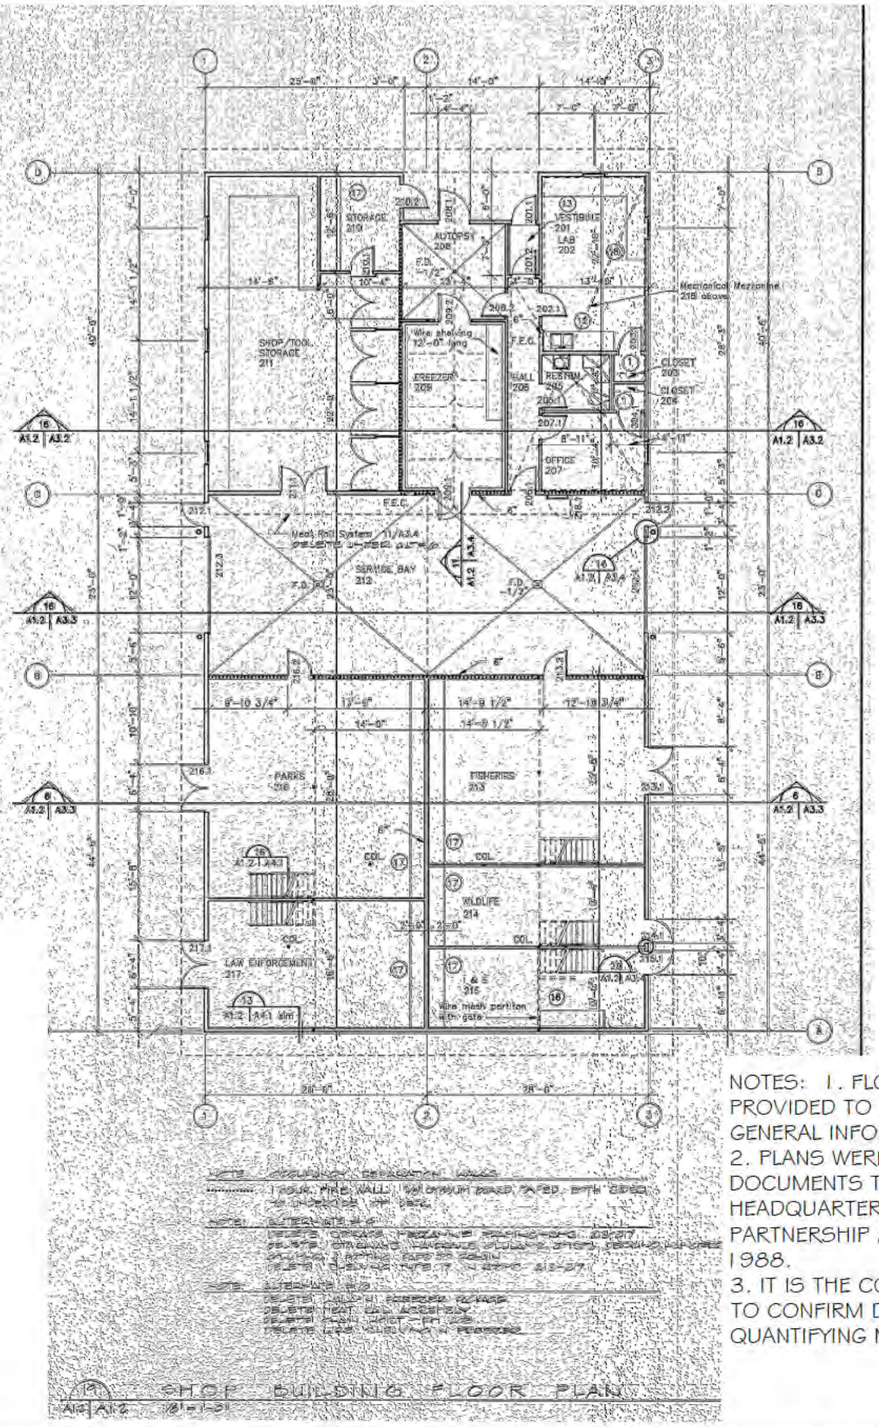

DRAWINGS NOT TO SCALE

NOTES: 1. FLOOR PLANS ARE BEING PROVIDED TO DEPICT BUILDING LAYOUT FOR GENERAL INFORMATION ONLY.
2. PLANS WERE COMPILED FROM HISTORIC DOCUMENTS TITLED "REGION 5 HEADQUARTERS", PREPARED BY A&E PARTNERSHIP ARCHITECTS, PC, DATED APRIL 1988.
3. IT IS THE CONTRACTOR'S RESPONSIBILITY TO CONFIRM DIMENSIONS AND LAYOUT FOR QUANTIFYING MATERIALS.

P Jagoda 2/02/18 DRAWN BY: DATE: CHECKED BY: DATE:	REVISED BY: DATE: APPROVED BY: DATE:	APPROVED BY: DATE: APPROVED BY: DATE:	Montana Fish, Wildlife & Parks

GARAGE & SHOP FLOOR PLANS
REGION 5 HEADQUARTERS REROOFING PROJECT

SHEET: 5 of 6

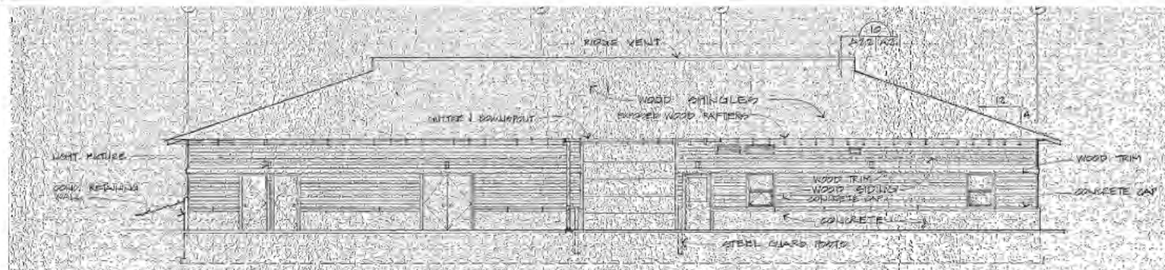

1 A1.2, A2.2 SHOP EAST ELEVATION
1/8"=1'-0"

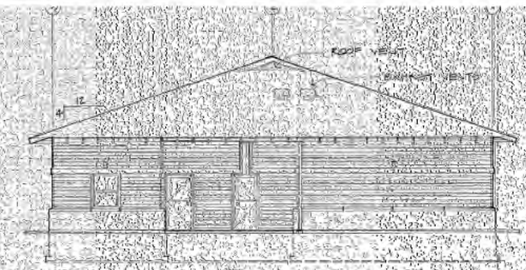

4 A1.2, A2.2 SHOP NORTH ELEVATION
1/8"=1'-0"

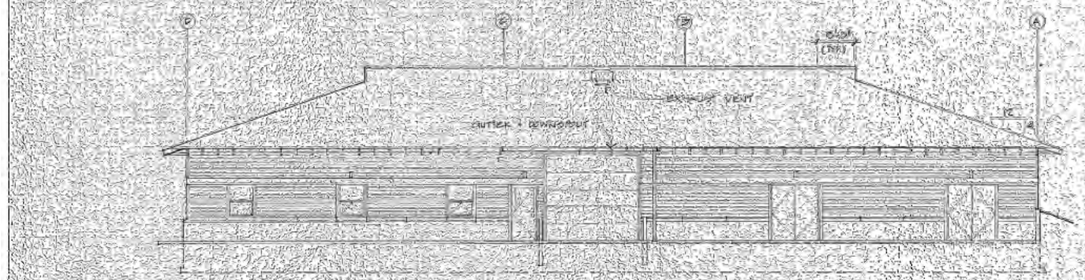

6 A1.2, A2.2 SHOP WEST ELEVATION
1/8"=1'-0"

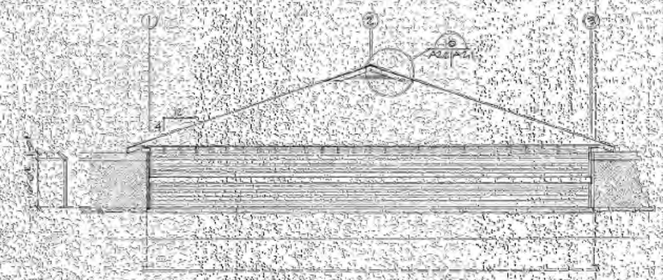

7 A1.2, A2.2 SHOP SOUTH ELEVATION
1/8"=1'-0"

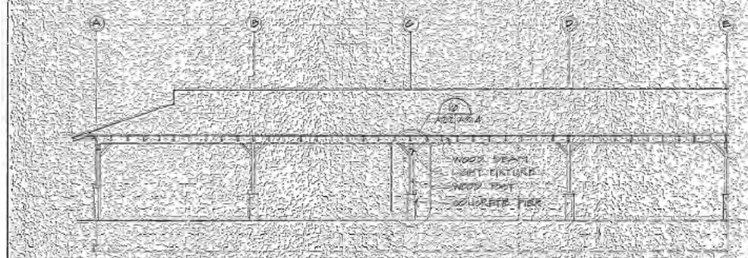

11 A1.2, A2.2 GARAGE EAST ELEVATION A
1/8"=1'-0"

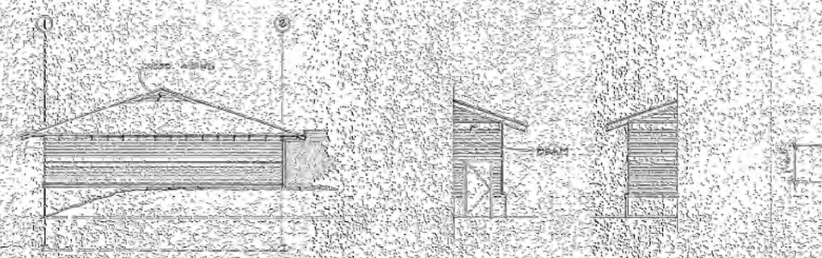

10 A1.2, A2.2 GARAGE SOUTH ELEVATION B
1/8"=1'-0"

14 A1.2, A2.2 SHOP PARTIAL ELEVATIONS
1/8"=1'-0"

10 A1.2, A2.2 GARAGE WEST ELEVATION C
1/8"=1'-0"

NOTES: 1. ELEVATIONS ARE BEING PROVIDED TO DEPICT BUILDING LAYOUT FOR GENERAL INFORMATION ONLY.
2. PLANS WERE COMPILED FROM HISTORIC DOCUMENTS TITLED "REGION 5 HEADQUARTERS", PREPARED BY A&E PARTNERSHIP ARCHITECTS, PC, DATED APRIL 1988.
3. IT IS THE CONTRACTOR'S RESPONSIBILITY TO CONFIRM DIMENSIONS AND LAYOUT FOR QUANTIFYING MATERIALS.

DRAWINGS NOT TO SCALE

P Jagoda 2/02/18 DRAWN BY: DATE: CHECKED BY: DATE:	REVISED BY: DATE: APPROVED BY: DATE:	APPROVED BY: DATE: APPROVED BY: DATE:	Montana Fish, Wildlife & Parks **GARAGE & SHOP ELEVATIONS** REGION 5 HEADQUARTERS REROOFING PROJECT SHEET: 6 of 6