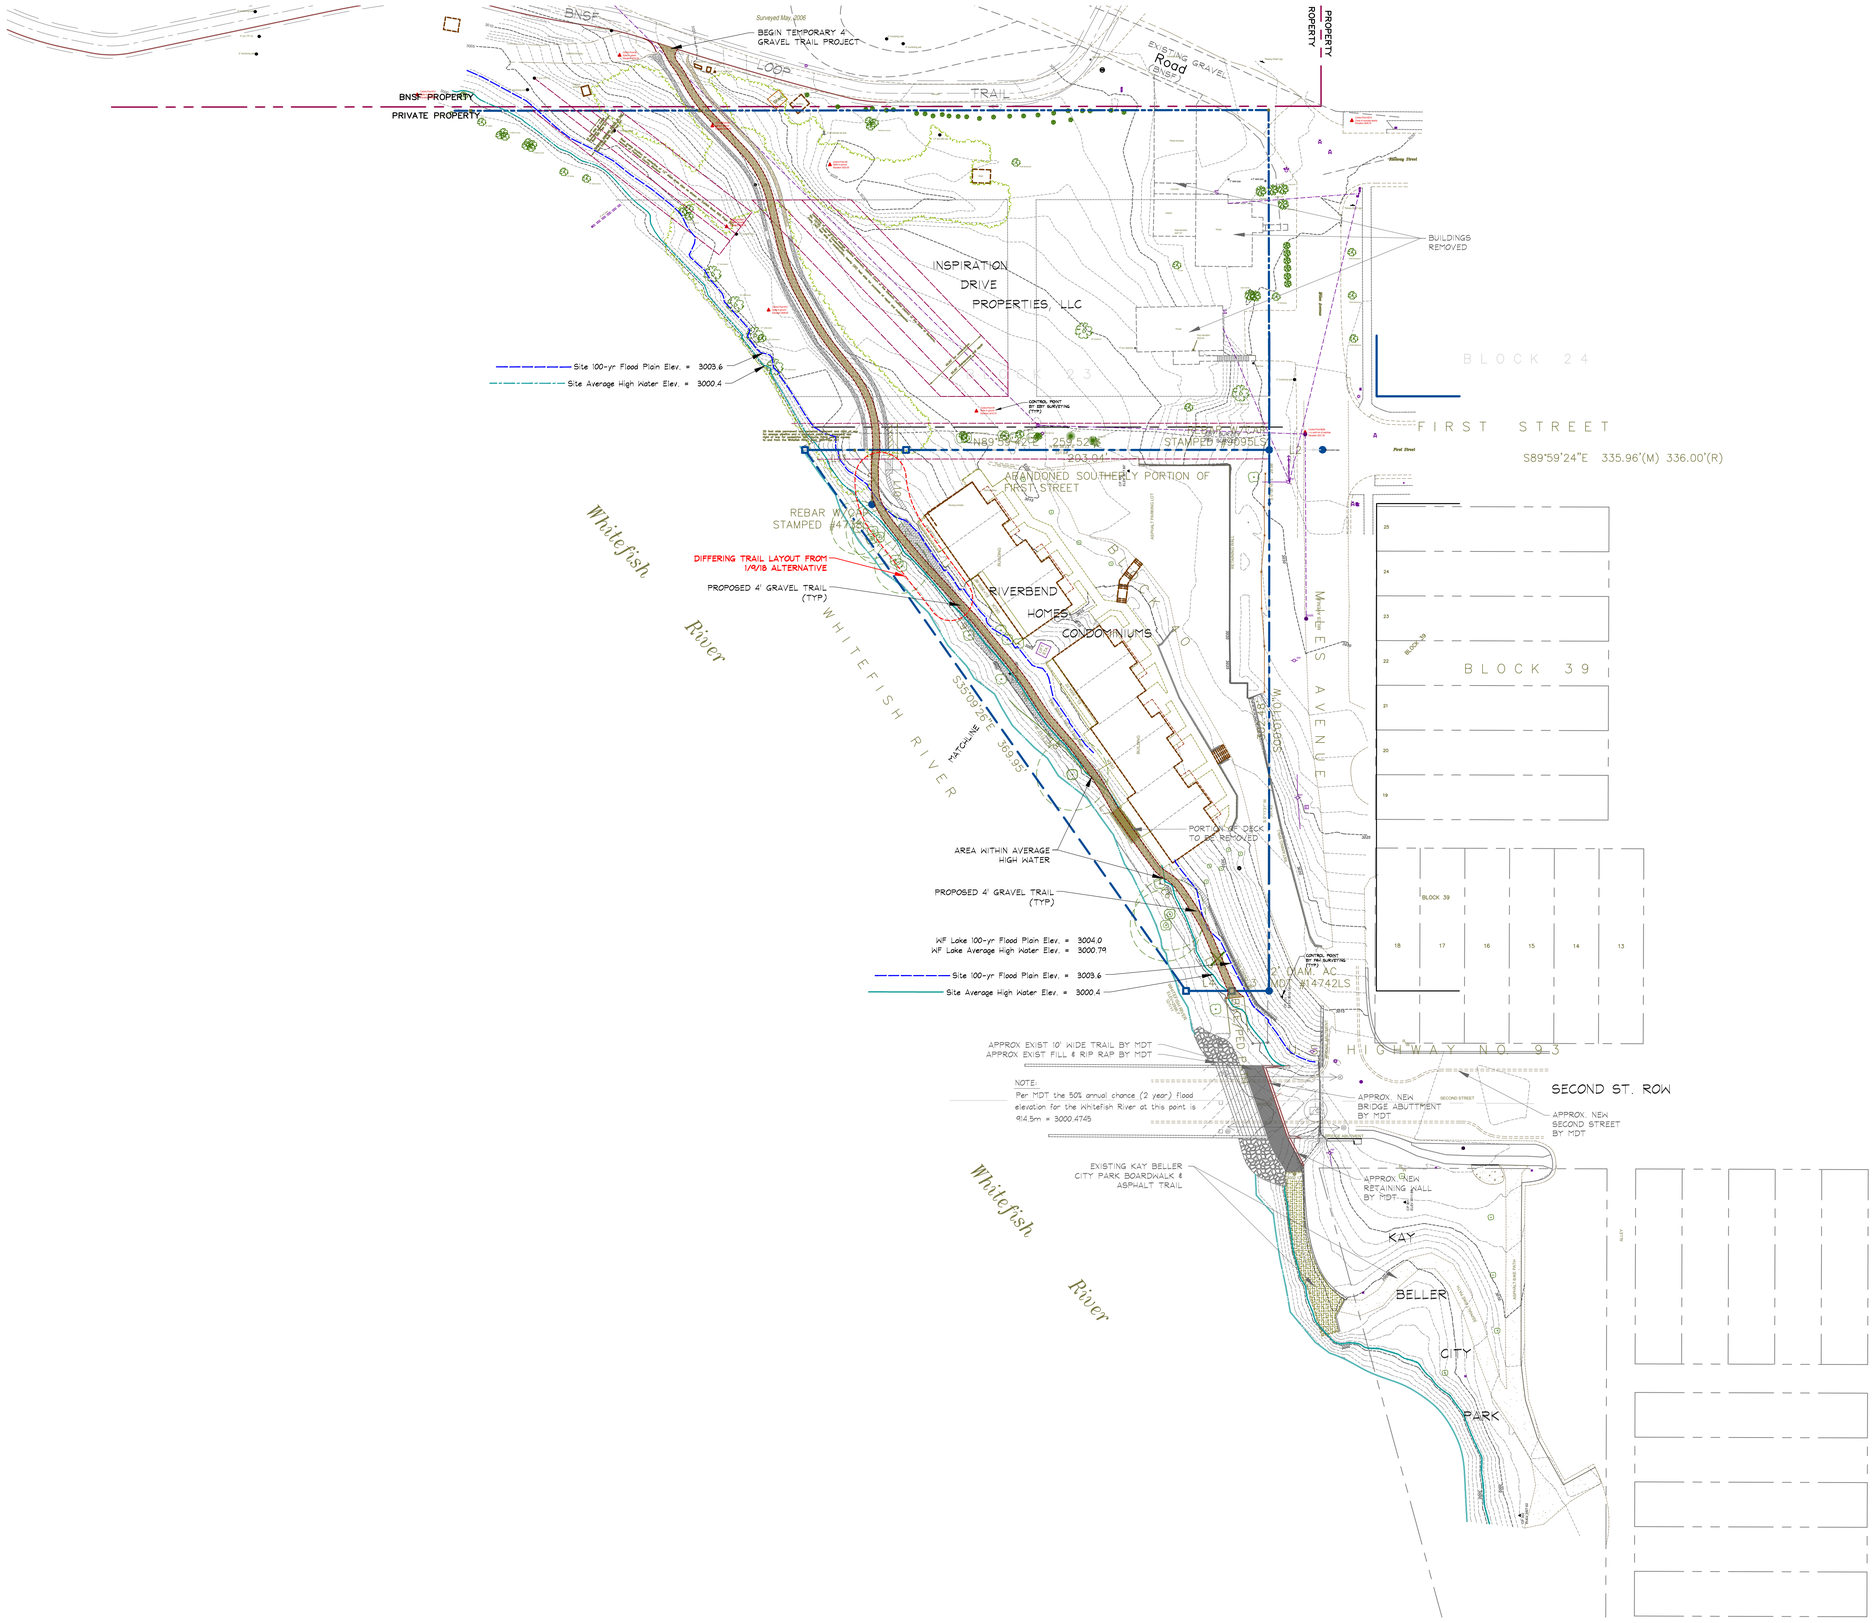

PREFERRED ALTERNATIVE

BRUCE BOODY Landscape Architect Inc.
301 Second Street
Suite 1B
Whitefish, MT
59937
phone 406 862-4765
fax 406 862-9755
bruce@bruceboody.com

Riverbend Condominium
SURVEY BY:
F & H Land Surveying Inc.
144 Second St. E. #201
P.O. Box 114
Whitefish, MT 59937
PH: 406-862-2386

Inspiration Drive
SURVEY BY:
EBY & Assoc. Surveyors
P.O. BOX 7144
KALISPELL, MT 59901
PH: 406-755-5329

Revisions:

RIVERBEND CONDO
&
MILES AVENUE
BIKE/PEDESTRIAN TRAIL
CITY OF WHITEFISH

NORTH

SCALE: 1" = 40'

DATE: 09-06-18

JOB #: 10-24

REVISED CONCEPTUAL SITE PLAN
4' GRAVEL TRAIL
MILES AVE &
RIVERBEND COMBINED

SHEET 1 OF 2

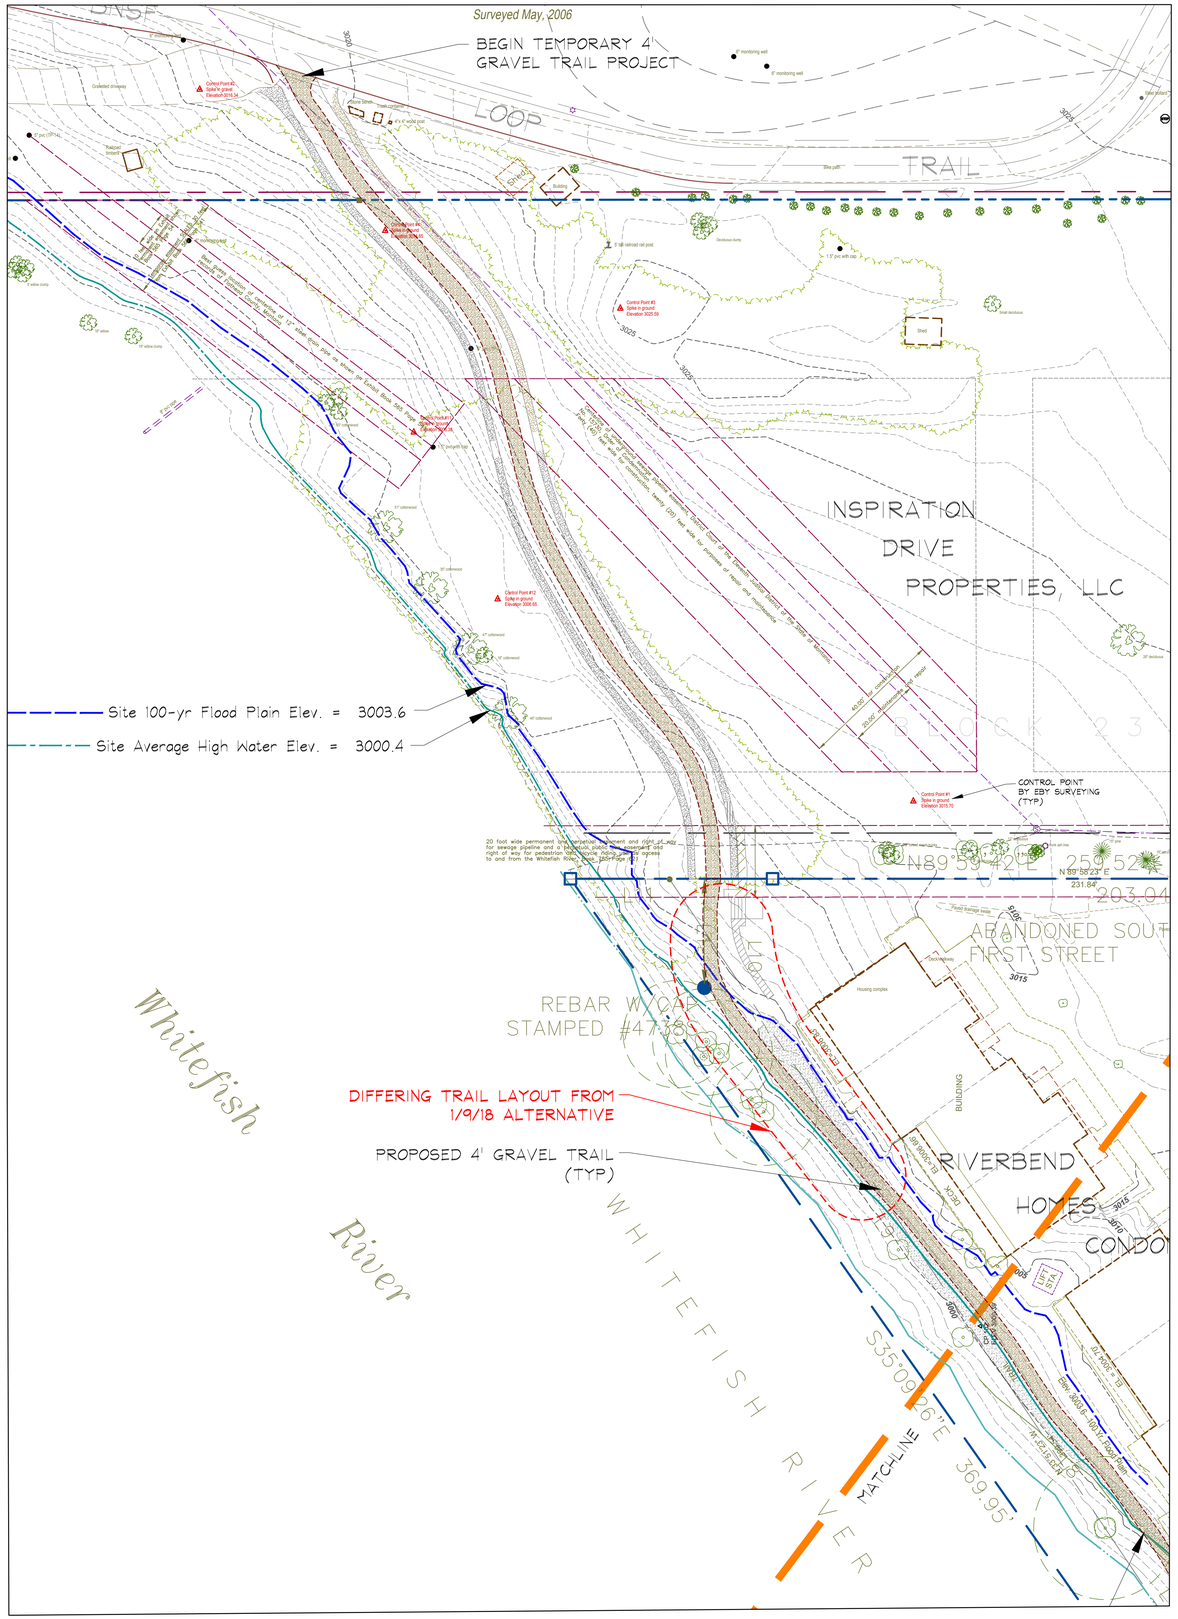

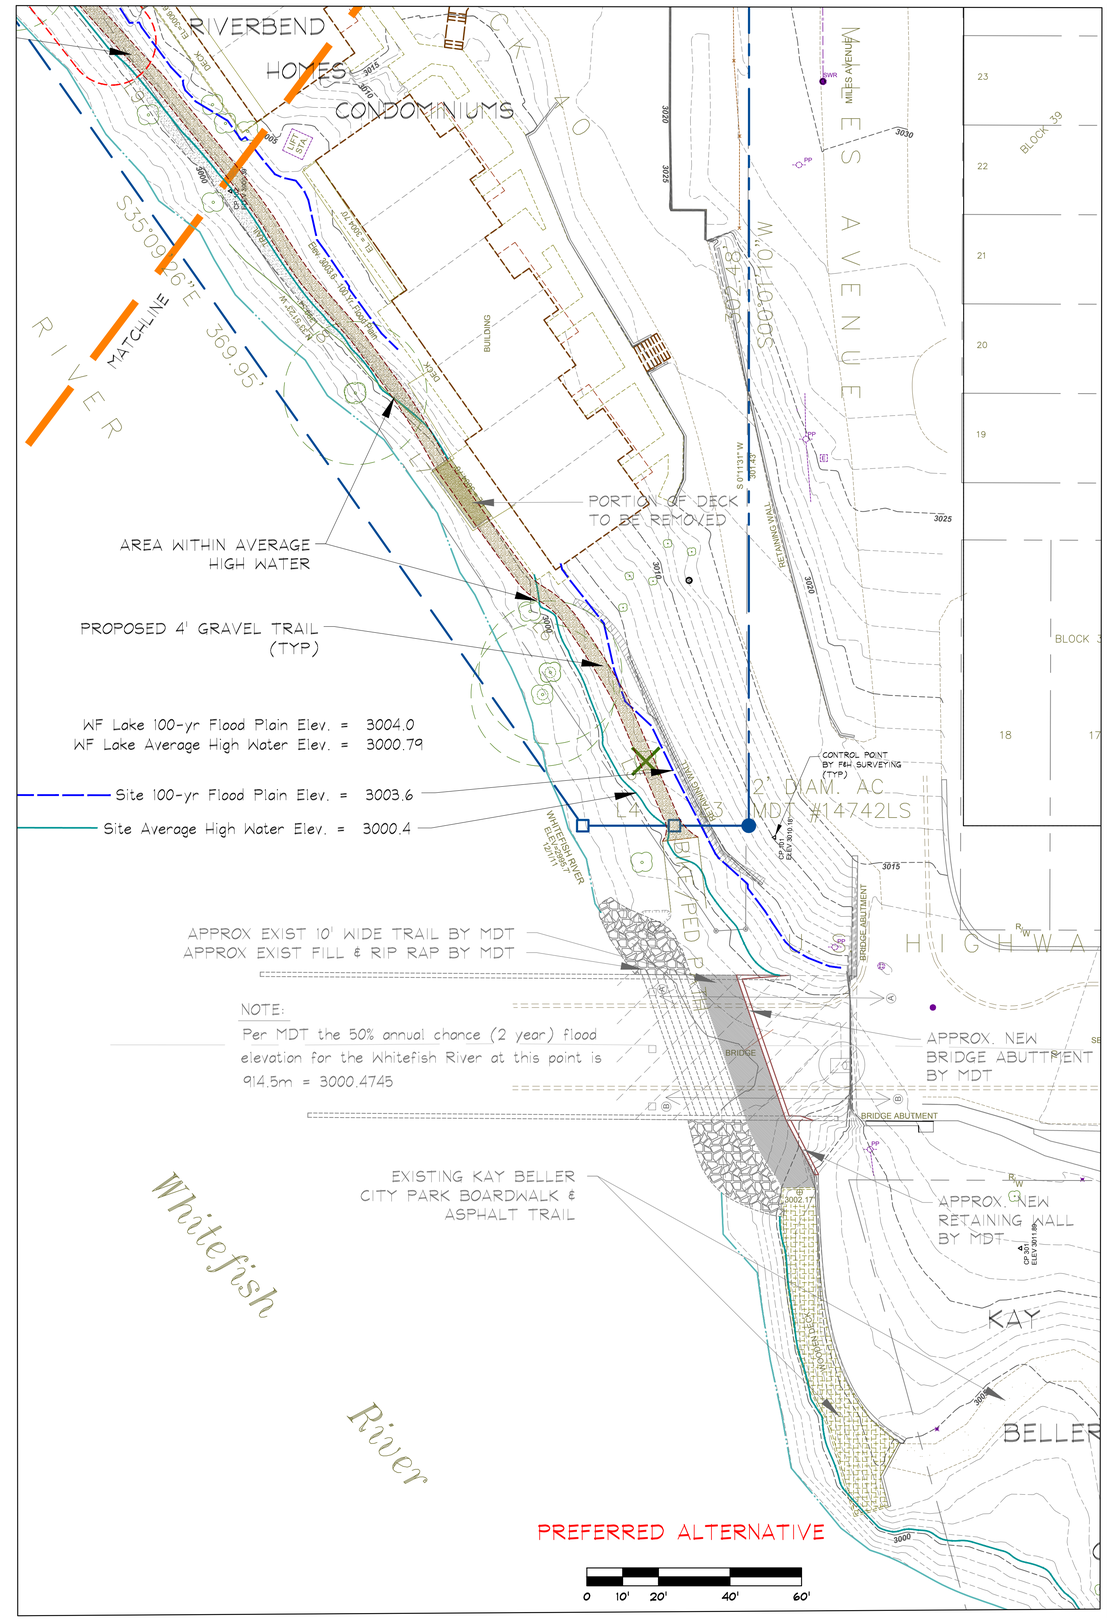

BRUCE BOODY
Landscape Architect Inc.
301 Second Street
Suite 1b
Whitefish, MT
59937
phone: 406-862-6155
fax: 406-862-8742
boodyla@bruceboody.com

Riverbend Condominium
SURVEY BY:
F & H Land Surveying Inc.
144 Second St. E. #201
P.O. Box 114
Whitefish, MT 59937
PH: 406-862-2386

Inspiration Drive
SURVEY BY:
EBY & Assoc. Surveyors
P.O. BOX 7144
KALISPELL, MT 59901
PH: 406-755-5329

Revisions:

RIVERBEND CONDO & MILES AVENUE BIKE/PEDESTRIAN TRAIL
CITY OF WHITEFISH

NORTH

SCALE: 1" = 20'

DATE: 09-06-18

JOB #: 10-24

REVISED CONCEPTUAL SITE PLAN
4' GRAVEL TRAIL
MILES AVE & RIVERBEND COMBINED

SHEET 2 OF 2