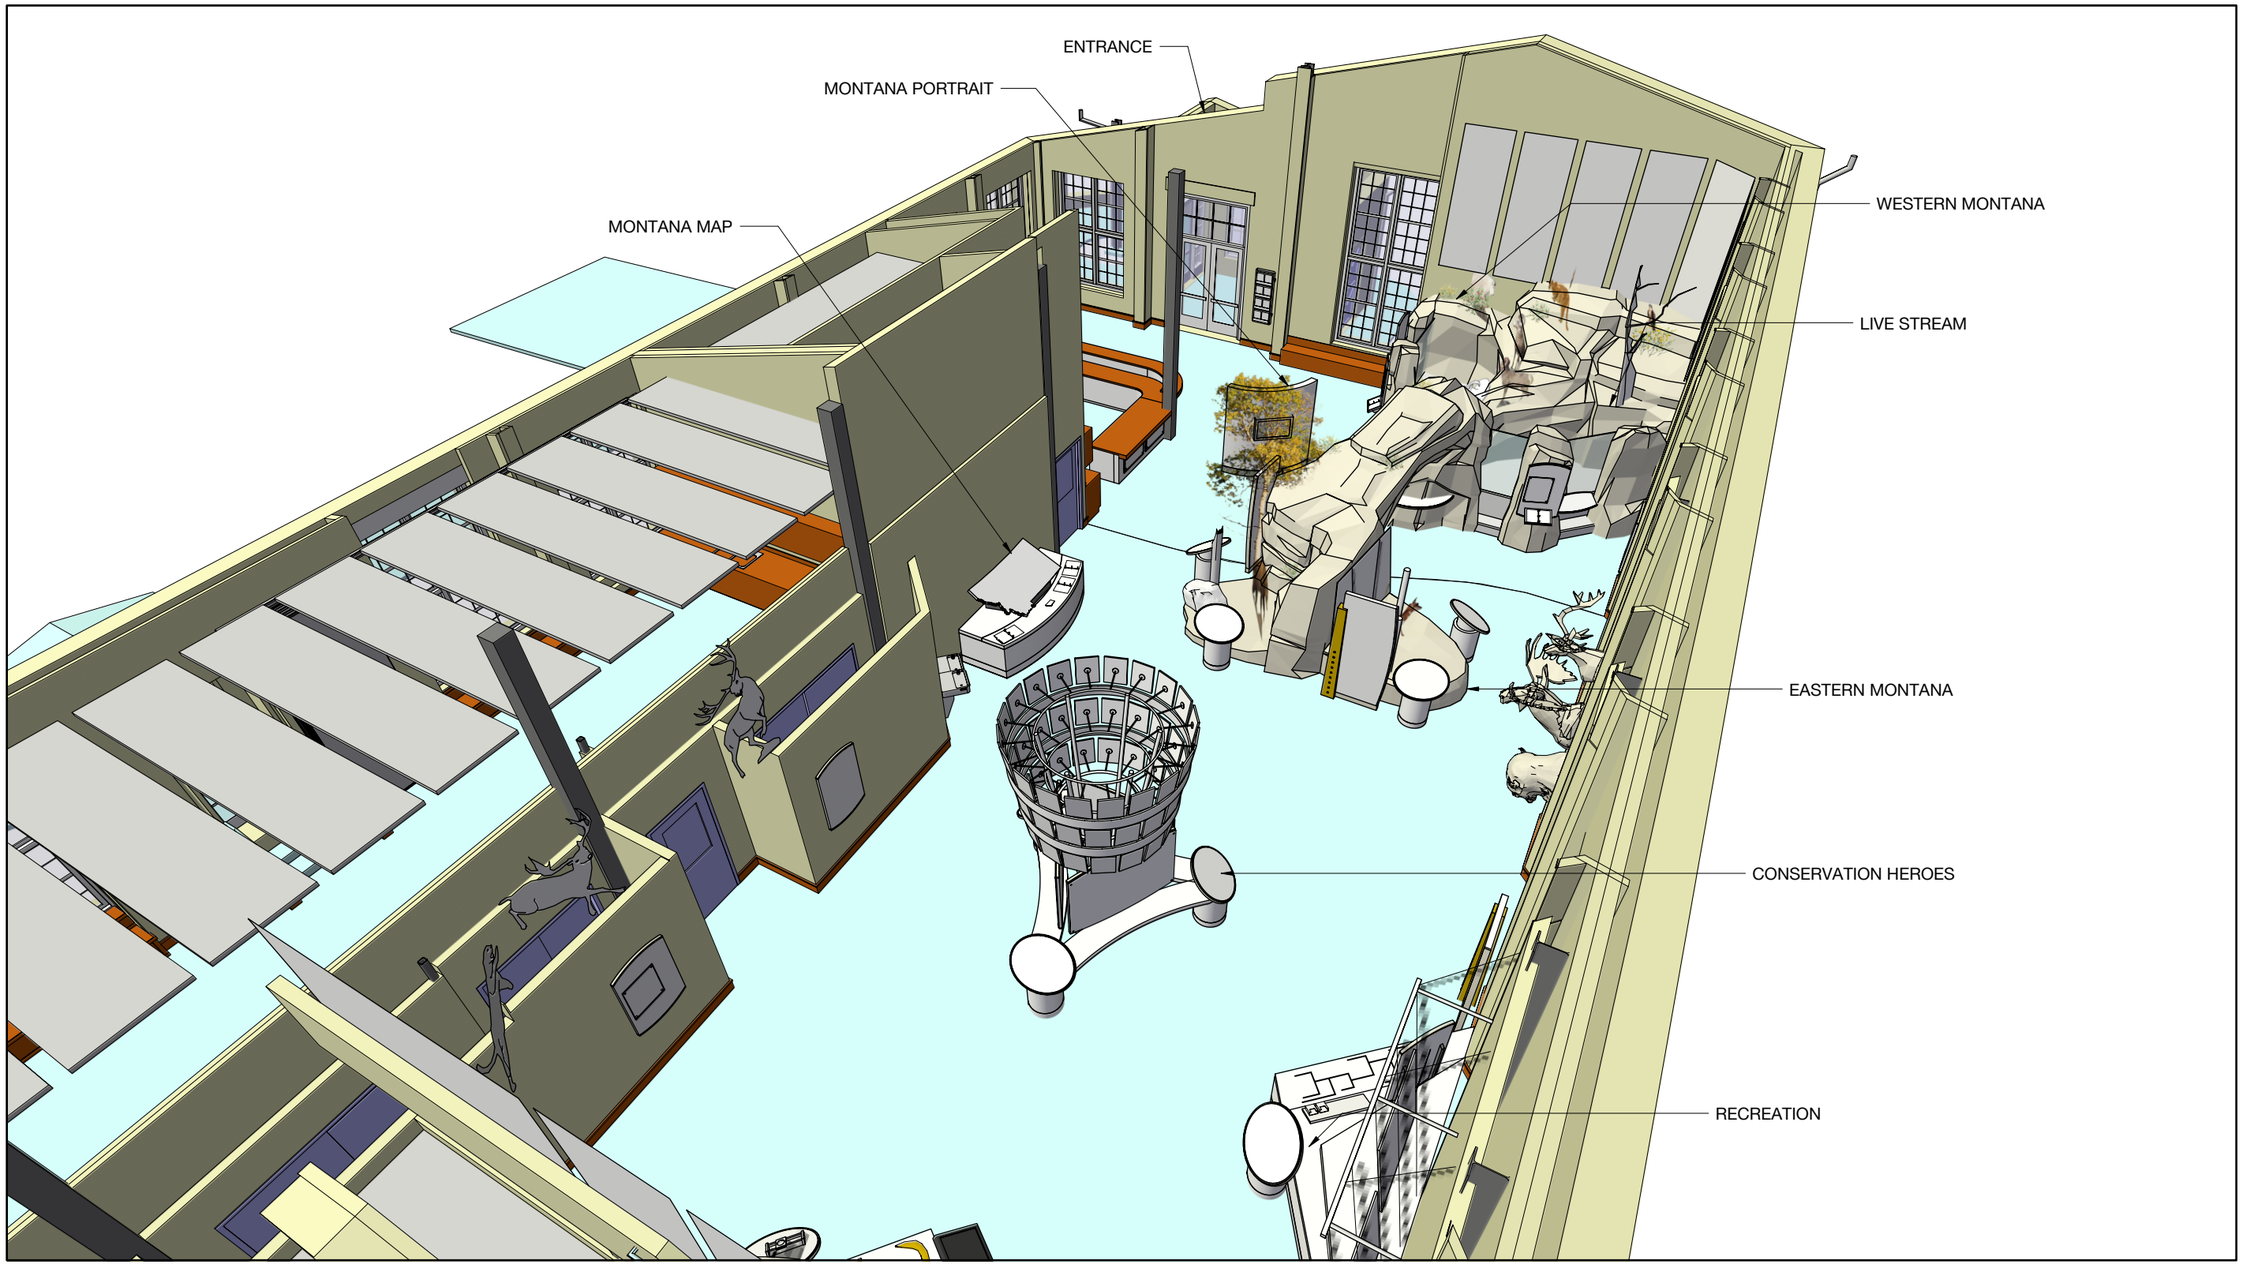

1 MONTANA WILD EXHIBIT HALL - BIRDSEYE
No Scale

SPLIT ROCK STUDIOS

Montana WILD

Design Development II

Split Rock Studios
2071 Gateway Boulevard
St Paul, MN 55112
800.433.9599

Montana Fish Widlife & Parks
1420 East Sixth Avenue
Helena, MT 59620
406.444.2535

Lyons/Zaremba Inc.
4 Faneuil Hall Marketplace
Boston, MA 02109
617.248.0970

AVI Systems
1930 East Century Avenue
Bismarck, ND 58503
701.323.3050

Key Plan

Revisions

10/20/11 Schematic Design I
12/7/11 Schematic Design I (REVISED)
2/10/12 Design Development I
3/23/12 Design Development II
4/13/12 Design Development II (REVISED)

Project Name & No.
Montana WILD — 2550

Drawing Name
Perspectives

Date
April 13, 2012

Designer
Travis Wood

Scale
As Shown

Sheet No.
X-3.00

Sheet Number

X-3.00

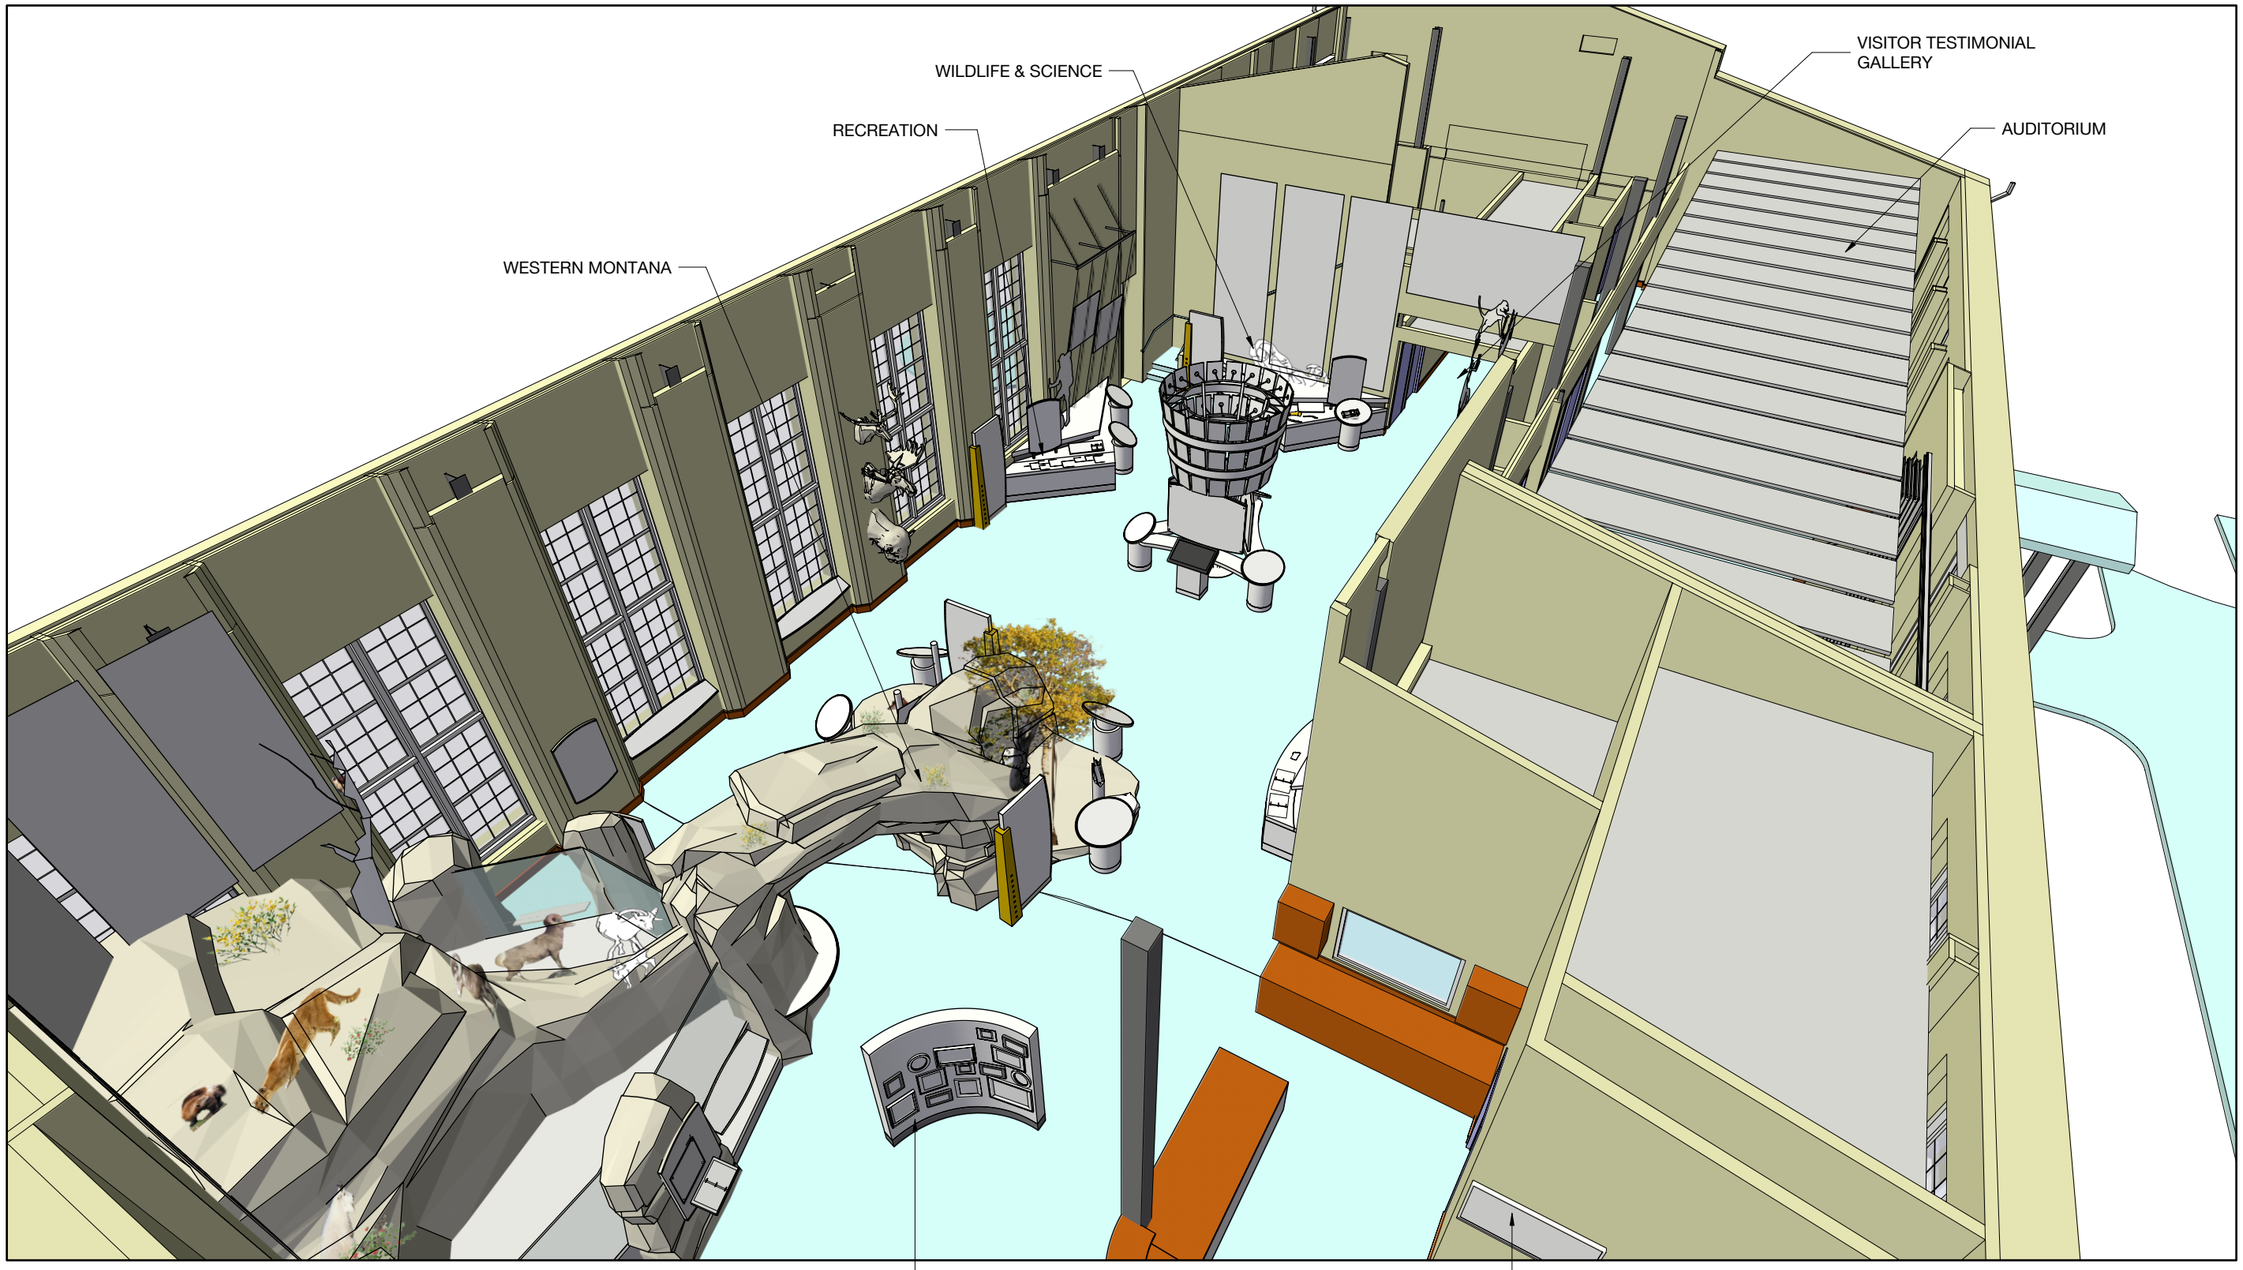

1 MONTANA WILD EXHIBIT HALL - BIRDSEYE
No Scale

SPLIT ROCK STUDIOS

Montana WILD

Design Development II

Split Rock Studios
2071 Gateway Boulevard
St Paul, MN 55112
800.433.9599

Montana Fish Widlife & Parks
1420 East Sixth Avenue
Helena, MT 59620
406.444.2535

Lyons/Zaremba Inc.
4 Faneuil Hall Marketplace
Boston, MA 02109
617.248.0970

AVI Systems
1930 East Century Avenue
Bismarck, ND 58503
701.323.3050

Key Plan

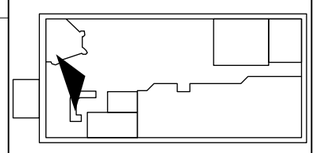

Revisions

10/20/11 Schematic Design I
12/7/11 Schematic Design I (REVISED)
2/10/12 Design Development I
3/23/12 Design Development II
4/13/12 Design Development II (REVISED)

Project Name & No.
Montana WILD — 2550

Drawing Name
Perspectives

Date
April 13, 2012

Designer
Travis Wood

Scale
As Shown

Sheet No.
X-3.01

Sheet Number

X-3.01

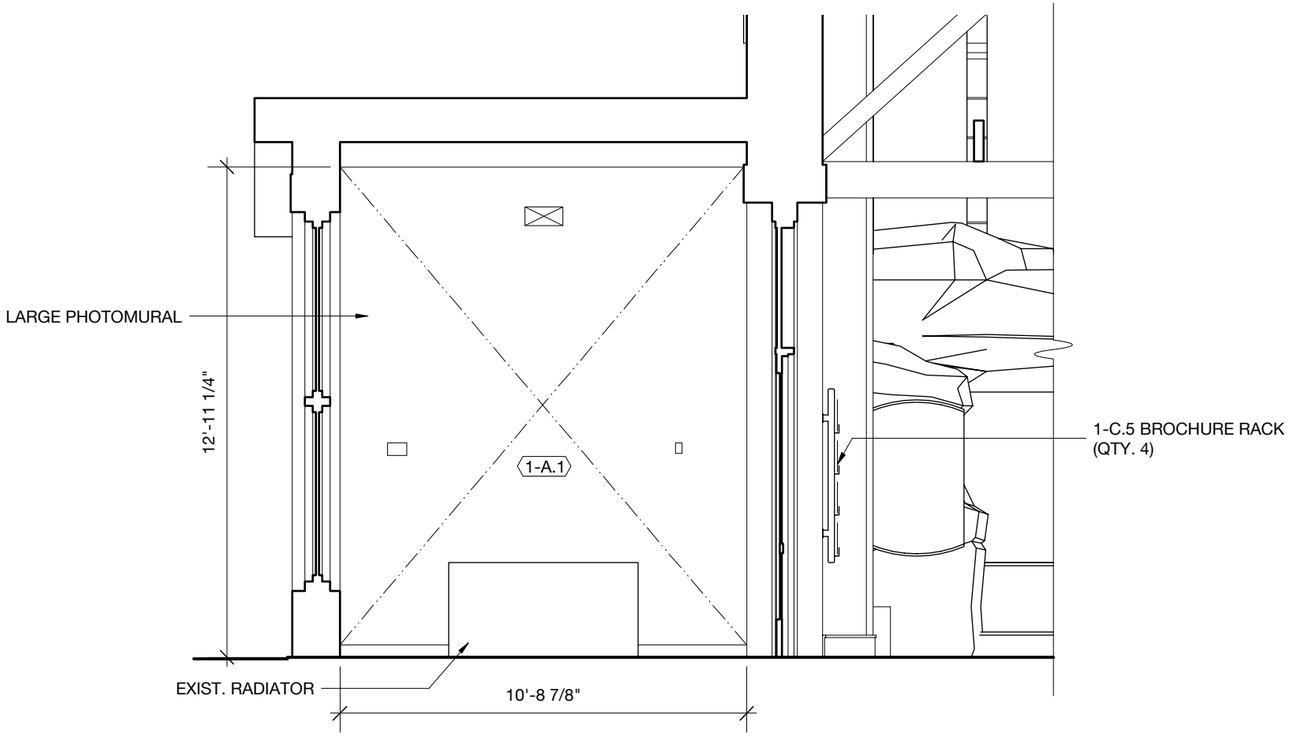

1 AREA 1-A.1 COME HOME TO THE WILD - ELEVATION
Scale: 1/4" = 1'-0"

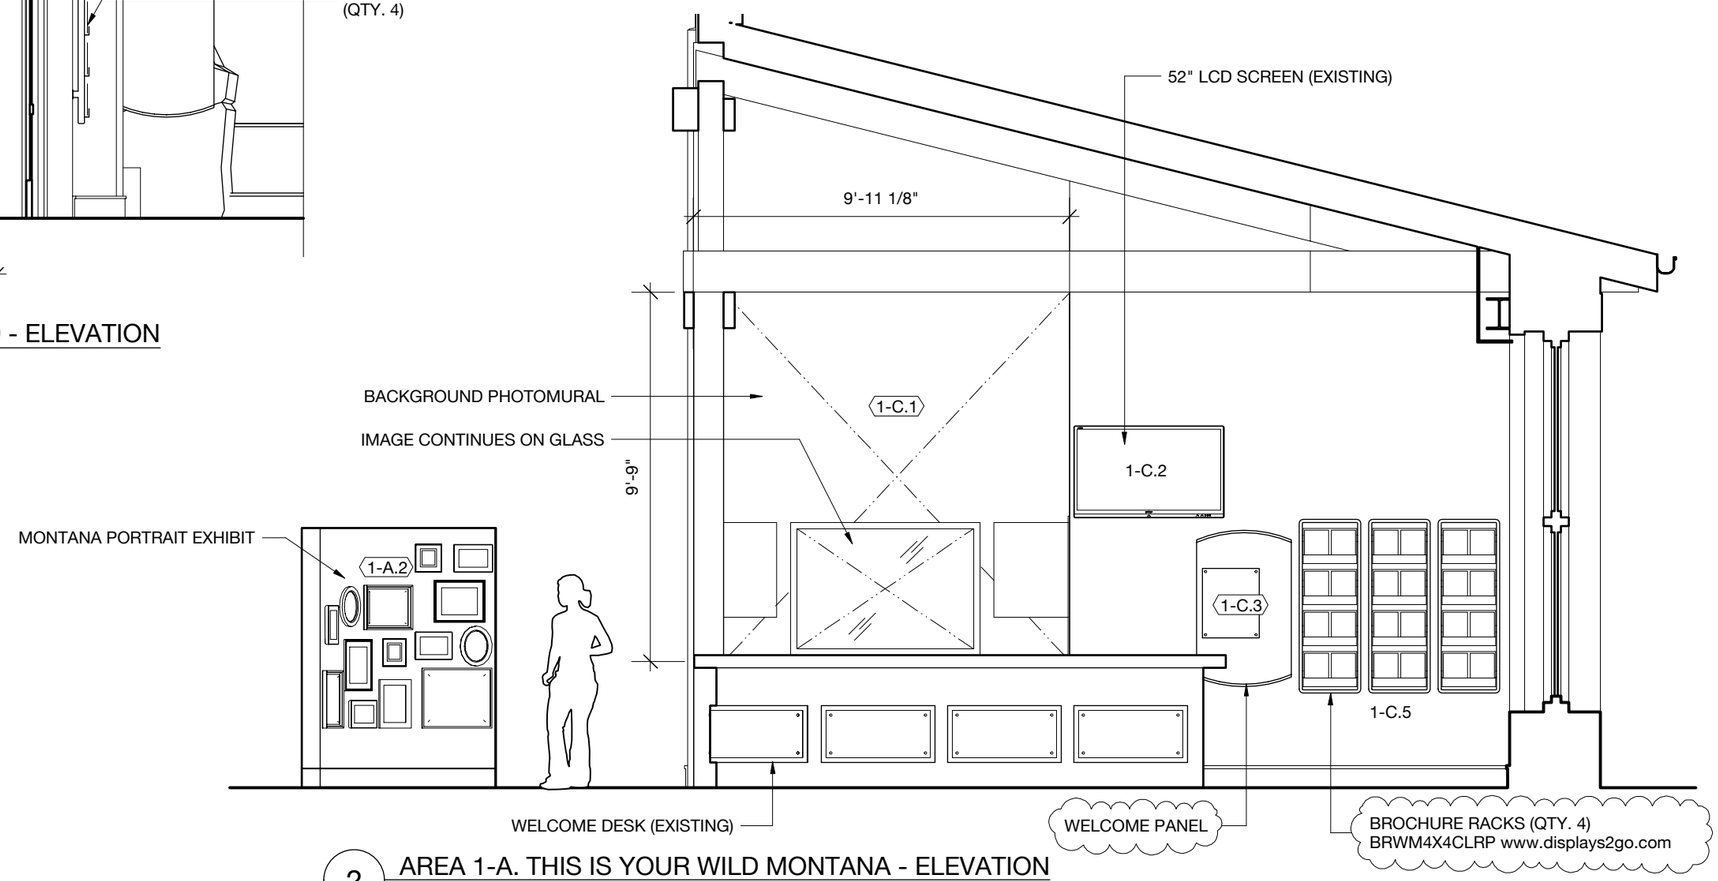

2 AREA 1-A. THIS IS YOUR WILD MONTANA - ELEVATION
Scale: 1/4" = 1'-0"

SPLIT ROCK STUDIOS

Montana WILD — **Design Development II**

Split Rock Studios	Montana Fish Widlife & Parks	Lyons/Zaremba Inc.	AVI Systems
2071 Gateway Boulevard	1420 East Sixth Avenue	4 Faneuil Hall Marketplace	1930 East Century Avenue
St Paul, MN 55112	Helena, MT 59620	Boston, MA 02109	Bismarck, ND 58503
800.433.9599	406.444.2535	617.248.0970	701.323.3050

Key Plan

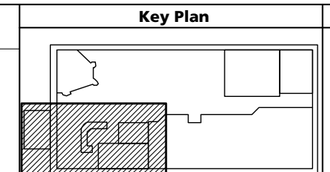

Revisions

10/20/11 Schematic Design I
12/7/11 Schematic Design I (REVISED)
2/10/12 Design Development I
3/23/12 Design Development II
4/13/12 Design Development II (REVISED)

Project Name & No. Montana WILD — 2550
Drawing Name Elevations
Date April 13, 2012
Designer Travis Wood
Scale As Noted
Sheet No. 1-2.00

Sheet Number
1-2.00

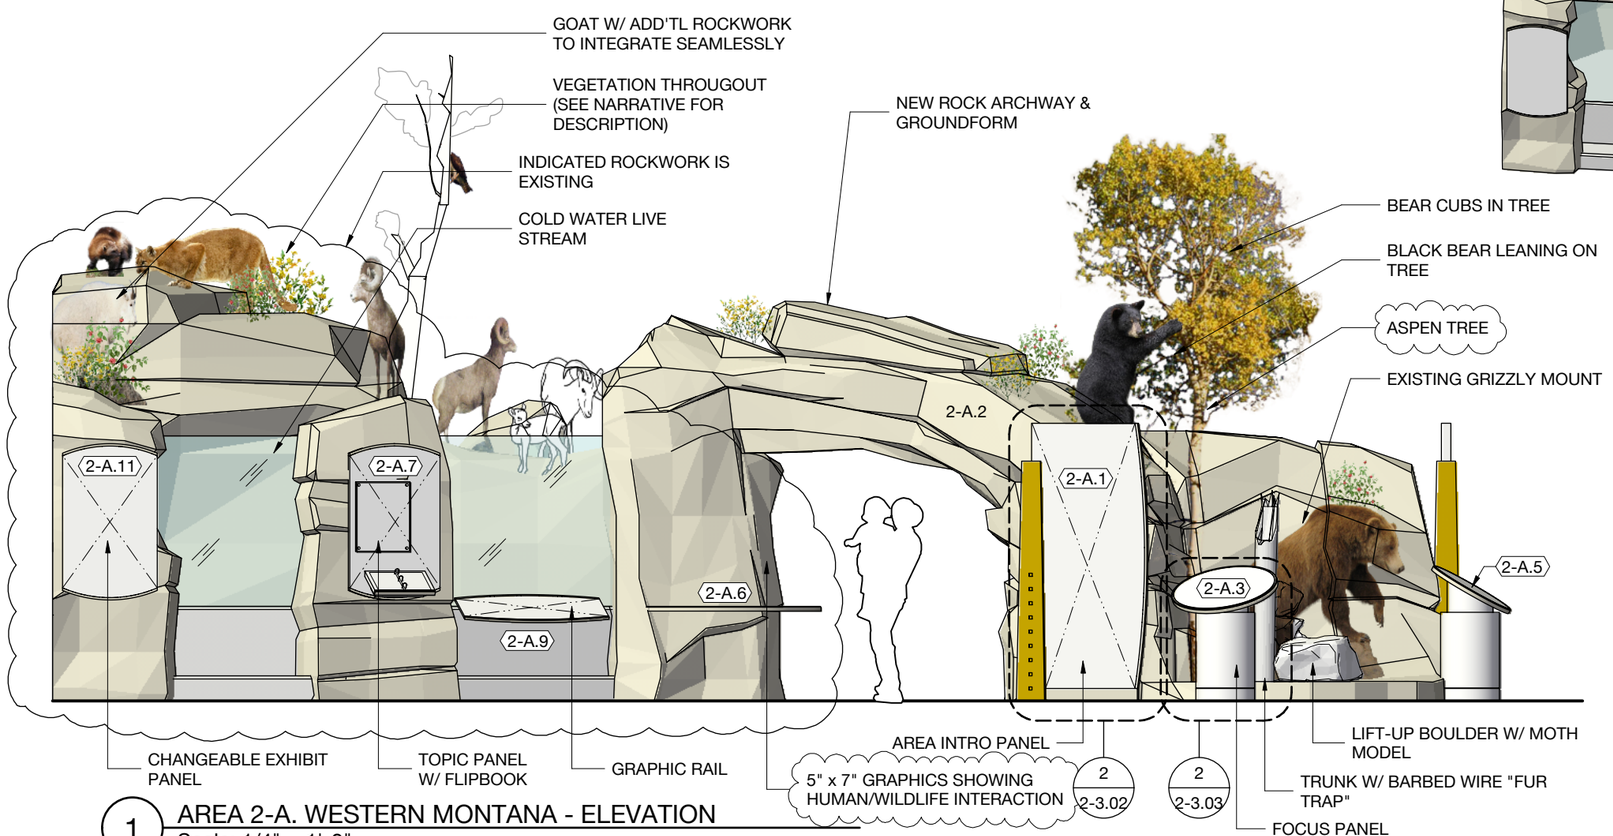

1 AREA 2-A. WESTERN MONTANA - ELEVATION
Scale: 1/4" = 1'-0"

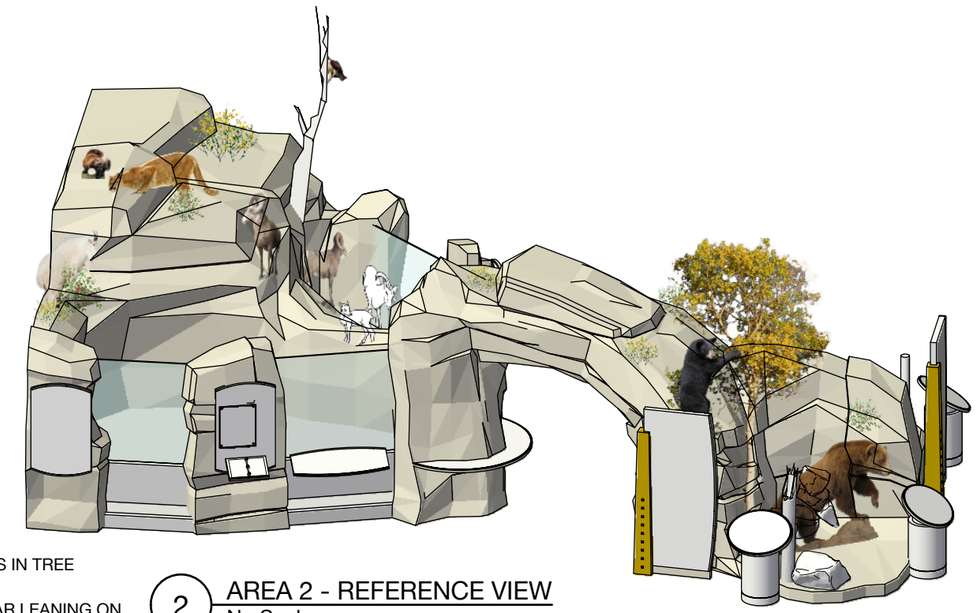

2 AREA 2 - REFERENCE VIEW
No Scale

SPLIT ROCK STUDIOS

Montana WILD

Design Development II

Split Rock Studios
2071 Gateway Boulevard
St Paul, MN 55112
800.433.9599

Montana Fish Widlife & Parks
1420 East Sixth Avenue
Helena, MT 59620
406.444.2535

Lyons/Zaremba Inc.
4 Faneuil Hall Marketplace
Boston, MA 02109
617.248.0970

AVI Systems
1930 East Century Avenue
Bismarck, ND 58503
701.323.3050

Key Plan

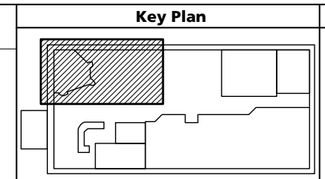

Revisions

10/20/11 Schematic Design I
12/7/11 Schematic Design I (REVISED)
2/10/12 Design Development I
3/23/12 Design Development II
4/13/12 Design Development II (REVISED)

Project Name & No.
Montana WILD — 2550

Drawing Name
Elevations

Date
April 13, 2012

Designer
Travis Wood

Scale
As Noted

Sheet No.
2-2.00

Sheet Number
2-2.00

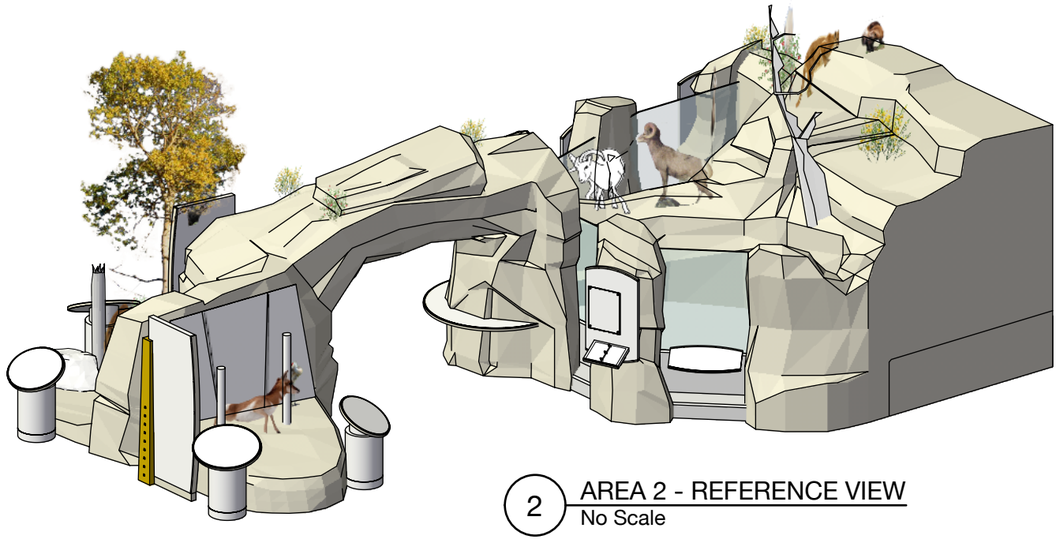

2 AREA 2 - REFERENCE VIEW
No Scale

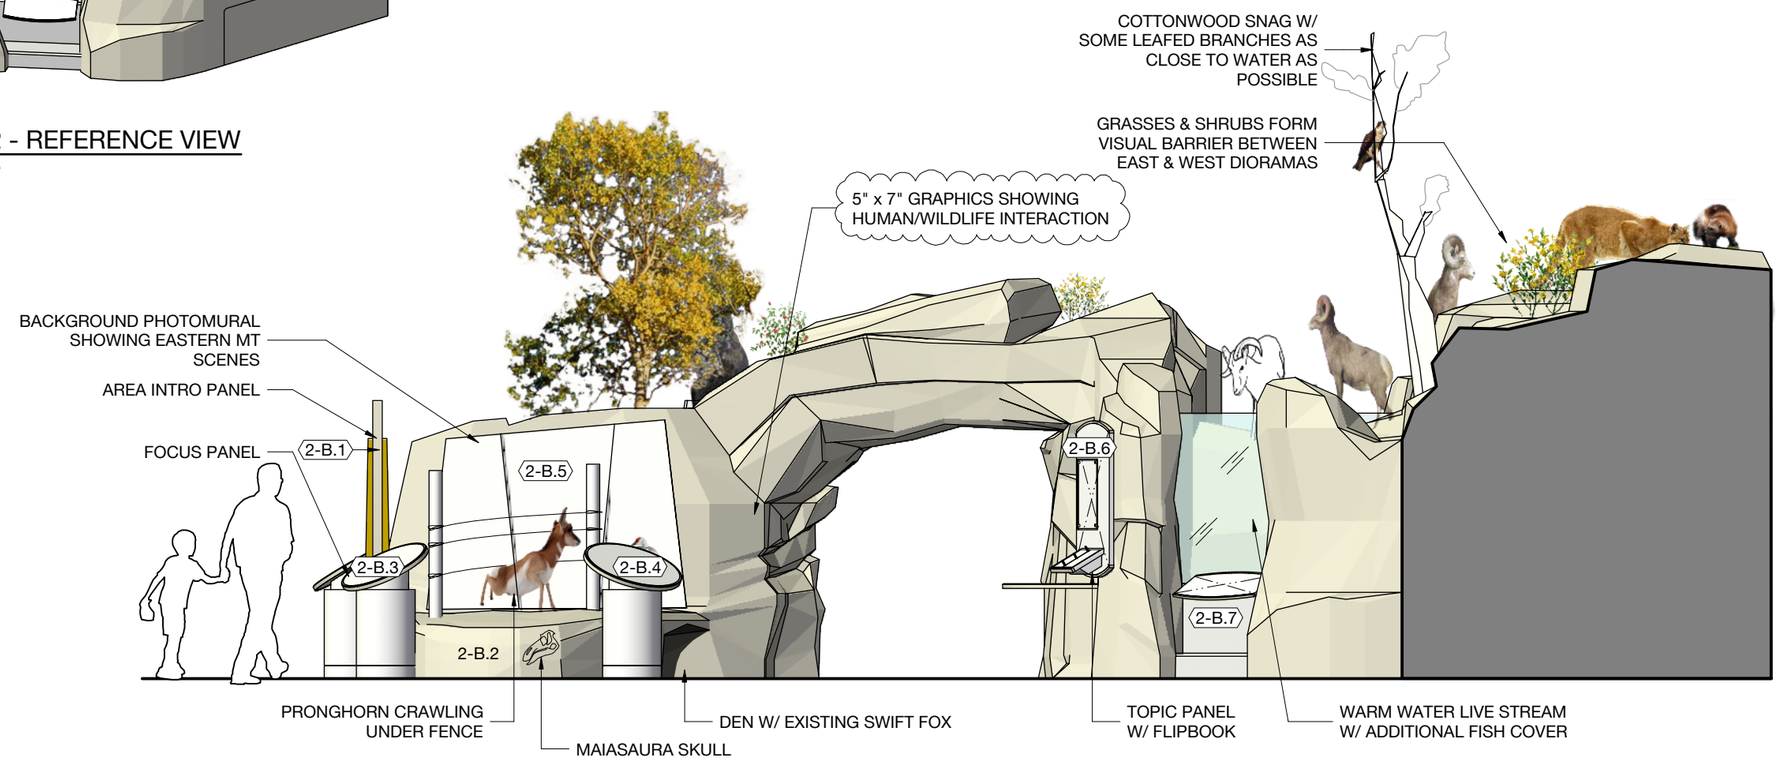

1 AREA 2-B. EASTERN MONTANA - ELEVATION
Scale: 1/4" = 1'-0"

SPLIT ROCK STUDIOS

Montana WILD — **Design Development II**

Split Rock Studios
2071 Gateway Boulevard
St Paul, MN 55112
800.433.9599

Montana Fish Widlife & Parks
1420 East Sixth Avenue
Helena, MT 59620
406.444.2535

Lyons/Zaremba Inc.
4 Faneuil Hall Marketplace
Boston, MA 02109
617.248.0970

AVI Systems
1930 East Century Avenue
Bismarck, ND 58503
701.323.3050

Key Plan

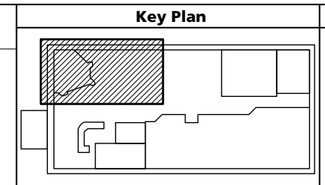

Revisions

10/20/11 Schematic Design I
12/7/11 Schematic Design I (REVISED)
2/10/12 Design Development I
3/23/12 Design Development II
4/13/12 Design Development II (REVISED)

Project Name & No. Montana WILD — 2550
Drawing Name Elevations
Date April 13, 2012
Designer Travis Wood
Scale As Noted
Sheet No. 2-2.01

Sheet Number
2-2.01

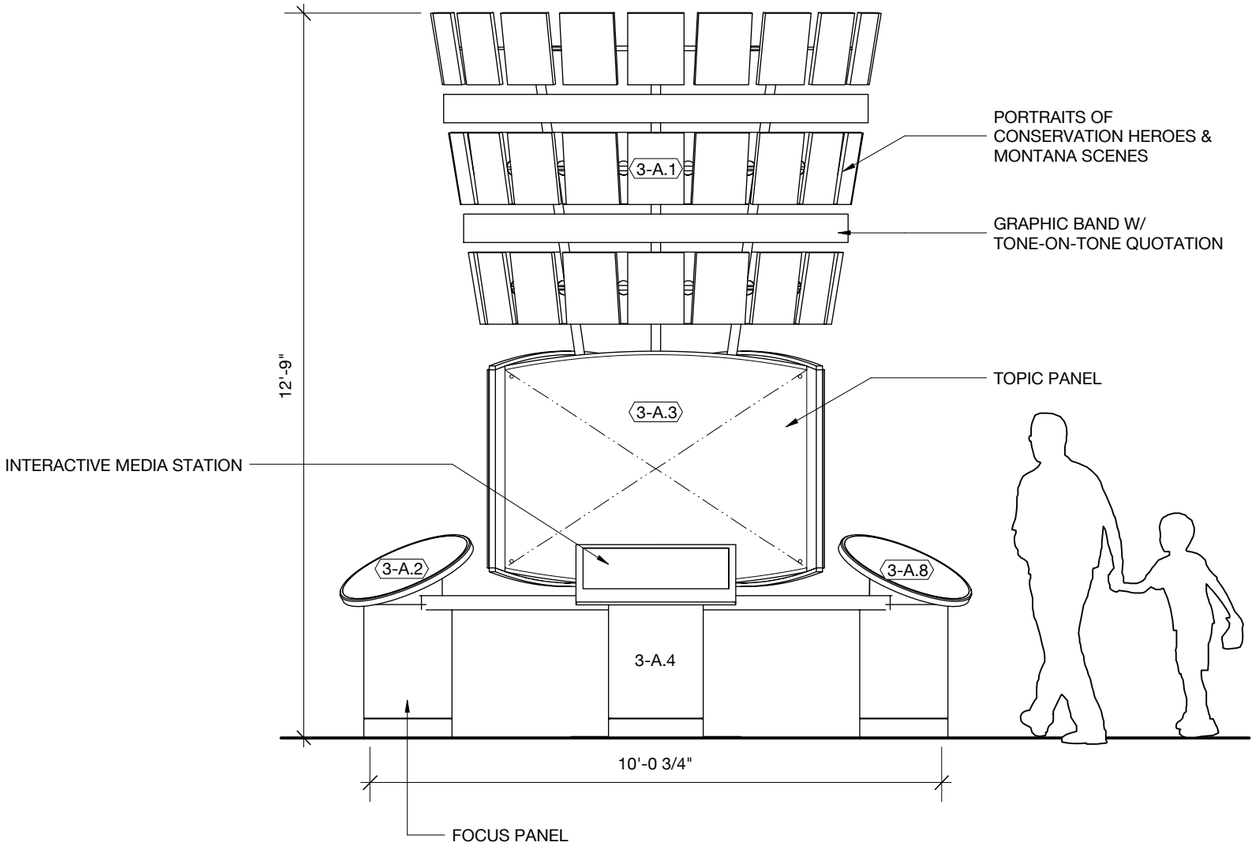

1 AREA 3-A. CONSERVATION HEROES - ELEVATION
Scale: 3/8" = 1'-0"

SPLIT ROCK STUDIOS

Montana WILD — **Design Development II**

Split Rock Studios
2071 Gateway Boulevard
St Paul, MN 55112
800.433.9599

Montana Fish Widlife & Parks
1420 East Sixth Avenue
Helena, MT 59620
406.444.2535

Lyons/Zaremba Inc.
4 Faneuil Hall Marketplace
Boston, MA 02109
617.248.0970

AVI Systems
1930 East Century Avenue
Bismarck, ND 58503
701.323.3050

Key Plan

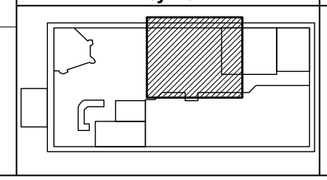

Revisions

10/20/11 Schematic Design I
12/7/11 Schematic Design I (REVISED)
2/10/12 Design Development I
3/23/12 Design Development II
4/13/12 Design Development II (REVISED)

Project Name & No.
Montana WILD — 2550

Drawing Name
Elevations

Date
April 13, 2012

Designer
Travis Wood

Scale
As Noted

Sheet No.
3-2.00

Sheet Number
3-2.00

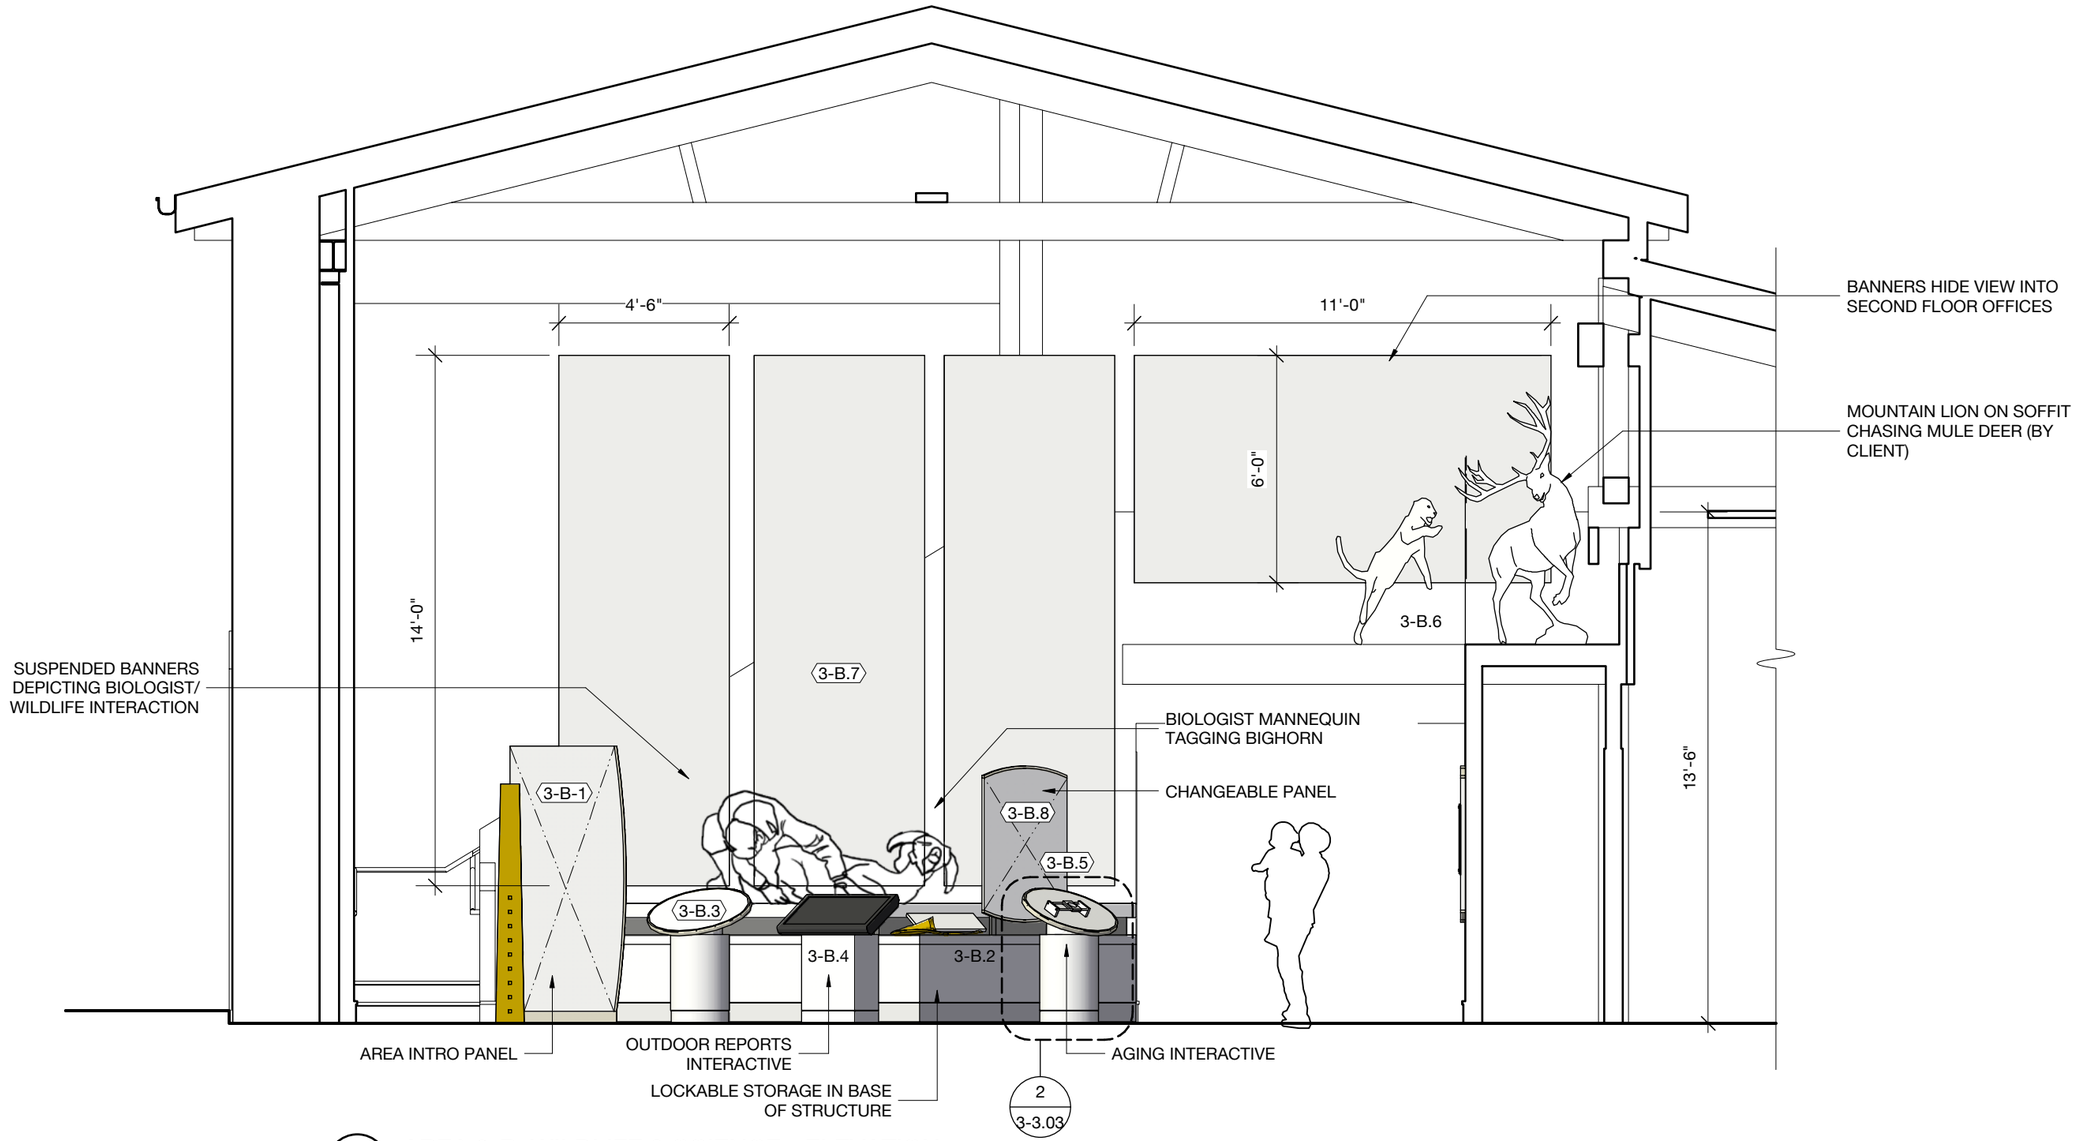

1 AREA 3-B. WILDLIFE & SCIENCE - ELEVATION
Scale: 1/4" = 1'-0"

SPLIT ROCK STUDIOS

Montana WILD

Design Development II

Split Rock Studios
2071 Gateway Boulevard
St Paul, MN 55112
800.433.9599

Montana Fish Widlife & Parks
1420 East Sixth Avenue
Helena, MT 59620
406.444.2535

Lyons/Zaremba Inc.
4 Faneuil Hall Marketplace
Boston, MA 02109
617.248.0970

AVI Systems
1930 East Century Avenue
Bismarck, ND 58503
701.323.3050

Key Plan

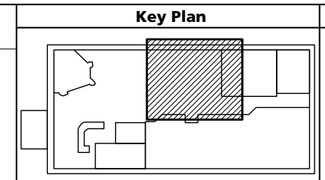

Revisions

10/20/11 Schematic Design I
12/7/11 Schematic Design I (REVISED)
2/10/12 Design Development I
3/23/12 Design Development II
4/13/12 Design Development II (REVISED)

Project Name & No.
Montana WILD — 2550

Drawing Name
Elevations

Date
April 13, 2012

Designer
Travis Wood

Scale
As Noted

Sheet No.
3-2.01

Sheet Number

3-2.01

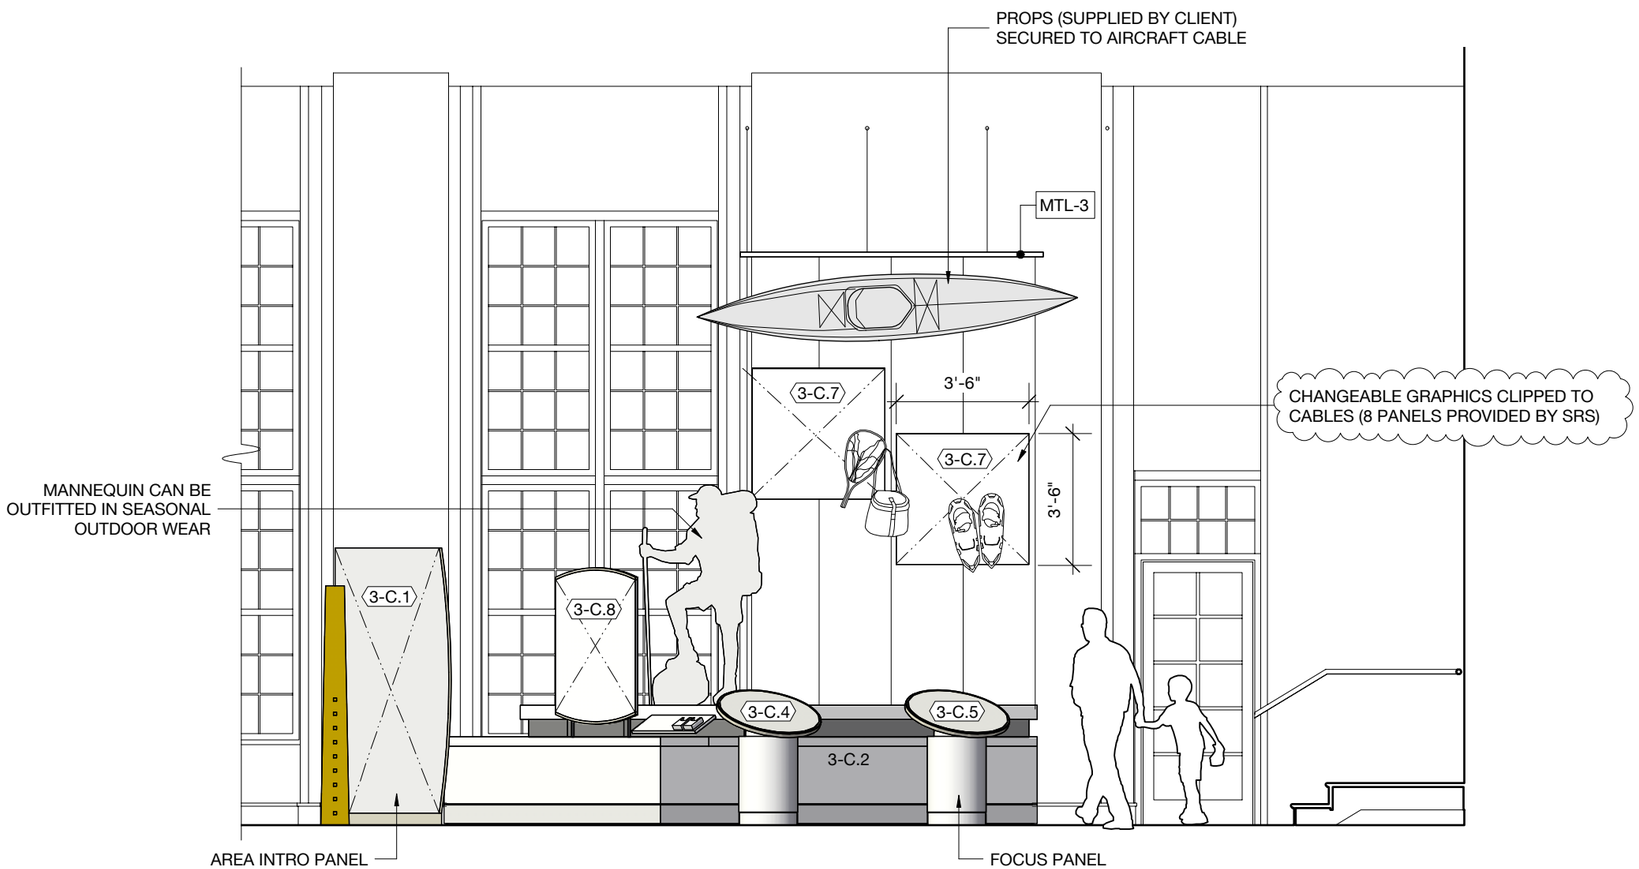

1 AREA 3-C. RECREATION - ELEVATION
Scale: 1/4" = 1'-0"

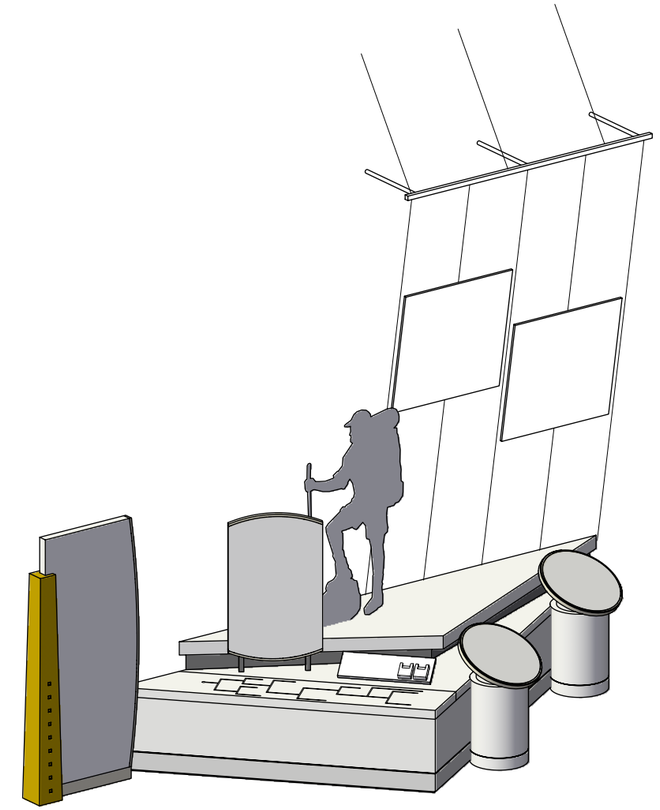

2 AREA 3-C. RECREATION - REFERENCE VIEW
Scale: 1/4" = 1'-0"

SPLIT ROCK STUDIOS

Montana WILD — **Design Development II**

Split Rock Studios	Montana Fish Widlife & Parks	Lyons/Zaremba Inc.	AVI Systems
2071 Gateway Boulevard	1420 East Sixth Avenue	4 Faneuil Hall Marketplace	1930 East Century Avenue
St Paul, MN 55112	Helena, MT 59620	Boston, MA 02109	Bismarck, ND 58503
800.433.9599	406.444.2535	617.248.0970	701.323.3050

Key Plan

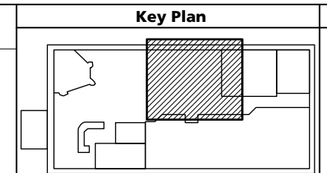

Revisions

10/20/11 Schematic Design I
12/7/11 Schematic Design I (REVISED)
2/10/12 Design Development I
3/23/12 Design Development II
4/13/12 Design Development II (REVISED)

Project Name & No. Montana WILD — 2550
Drawing Name Elevations
Date April 13, 2012
Designer Travis Wood
Scale As Noted
Sheet No. 3-2.03

Sheet Number
3-2.03

Sample layout (typical) showing layered use of multiple images

Existing rockwork at Montana WILD. Rockfall photo should try to blend with these colors.