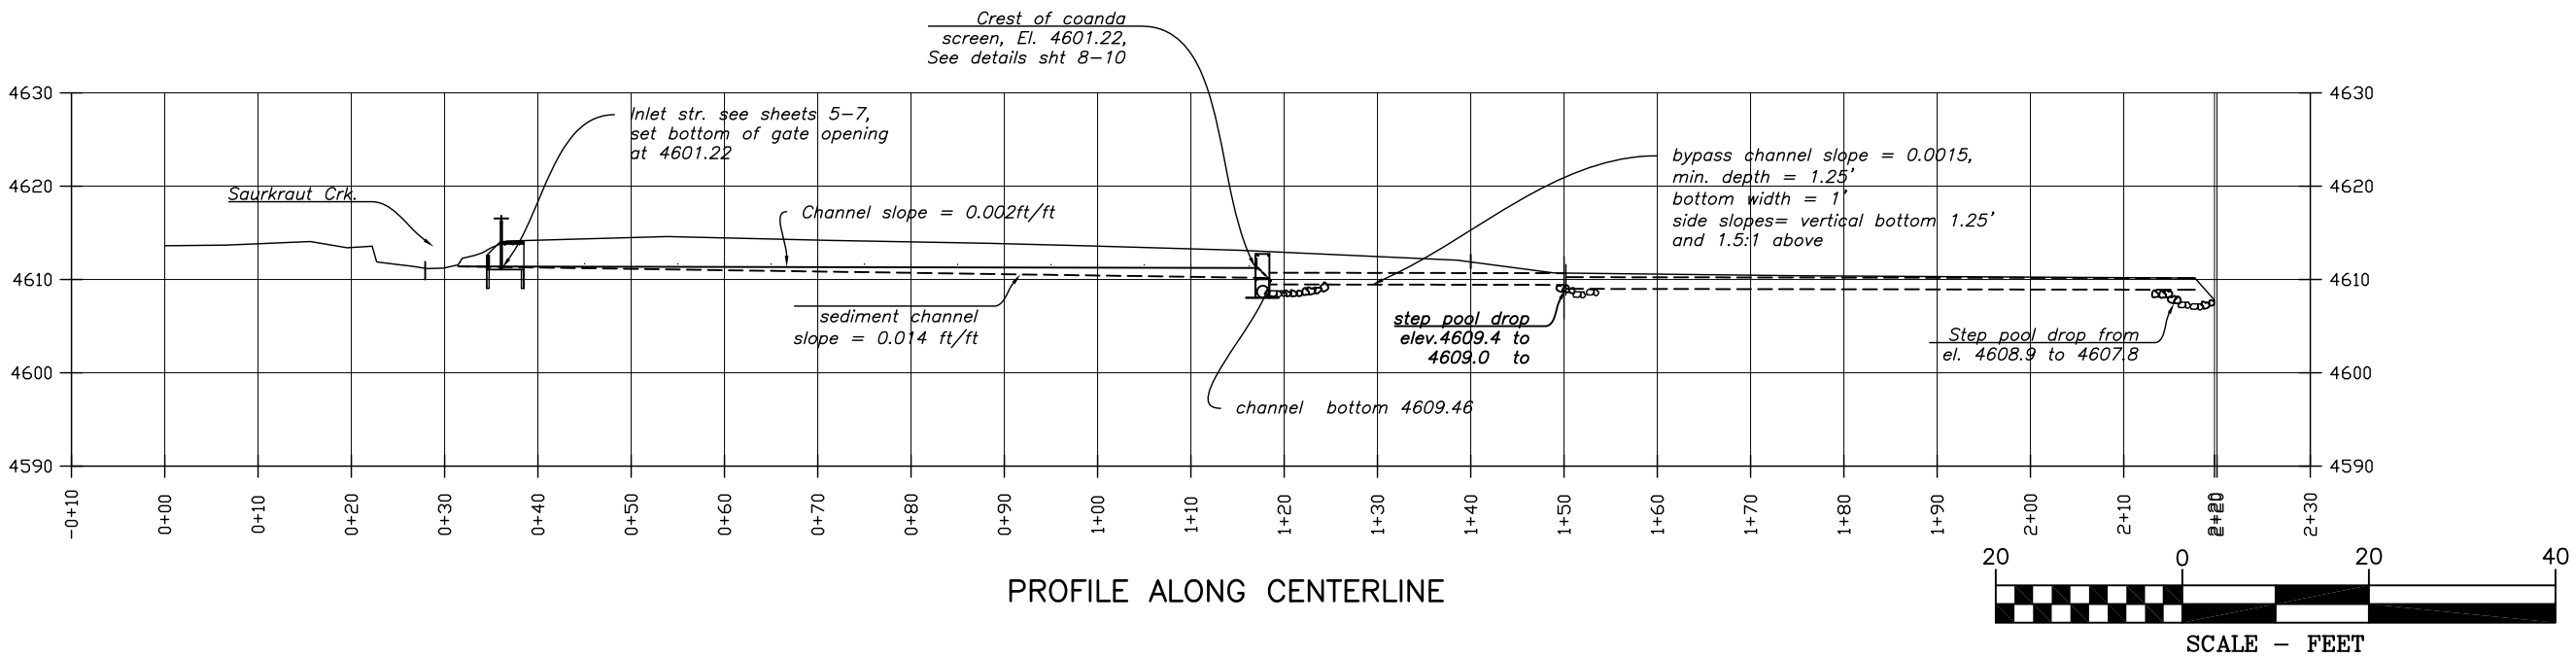

PROFILE ALONG CENTERLINE

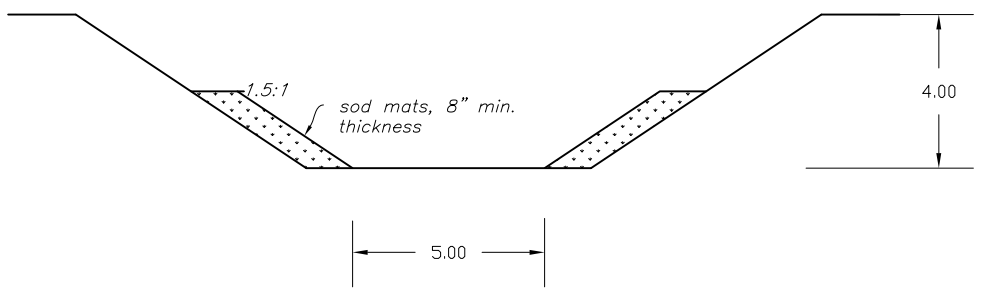

SCREEN INLET CHANNEL SECTION

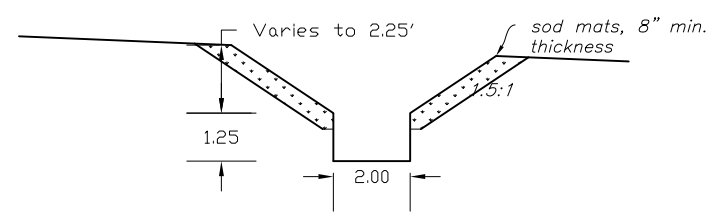

SCREEN OUTLET CHANNEL SECTION

SCREEN TO APPROX. STATION 1+40

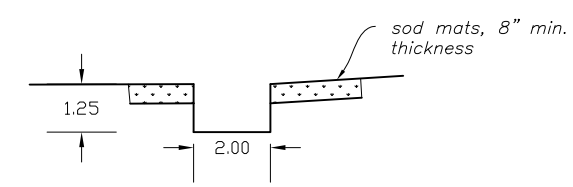

SCREEN OUTLET CHANNEL SECTION

APPROX. STATION 1+40 TO CREEK

Date
Designed ----
Drawn ----
Checked ----
Approved ----

CHANNEL PROFILE
SAURKRAUT CREEK FISH SCREEN
STEWART SCHWARTZ
MONTANA

NRCS
Natural Resources Conservation Service
United States Department of Agriculture

File No.
Sunnyslope.dwg

Drawing No.

5/29/12 7:13 AM
Sheet *4* of ---