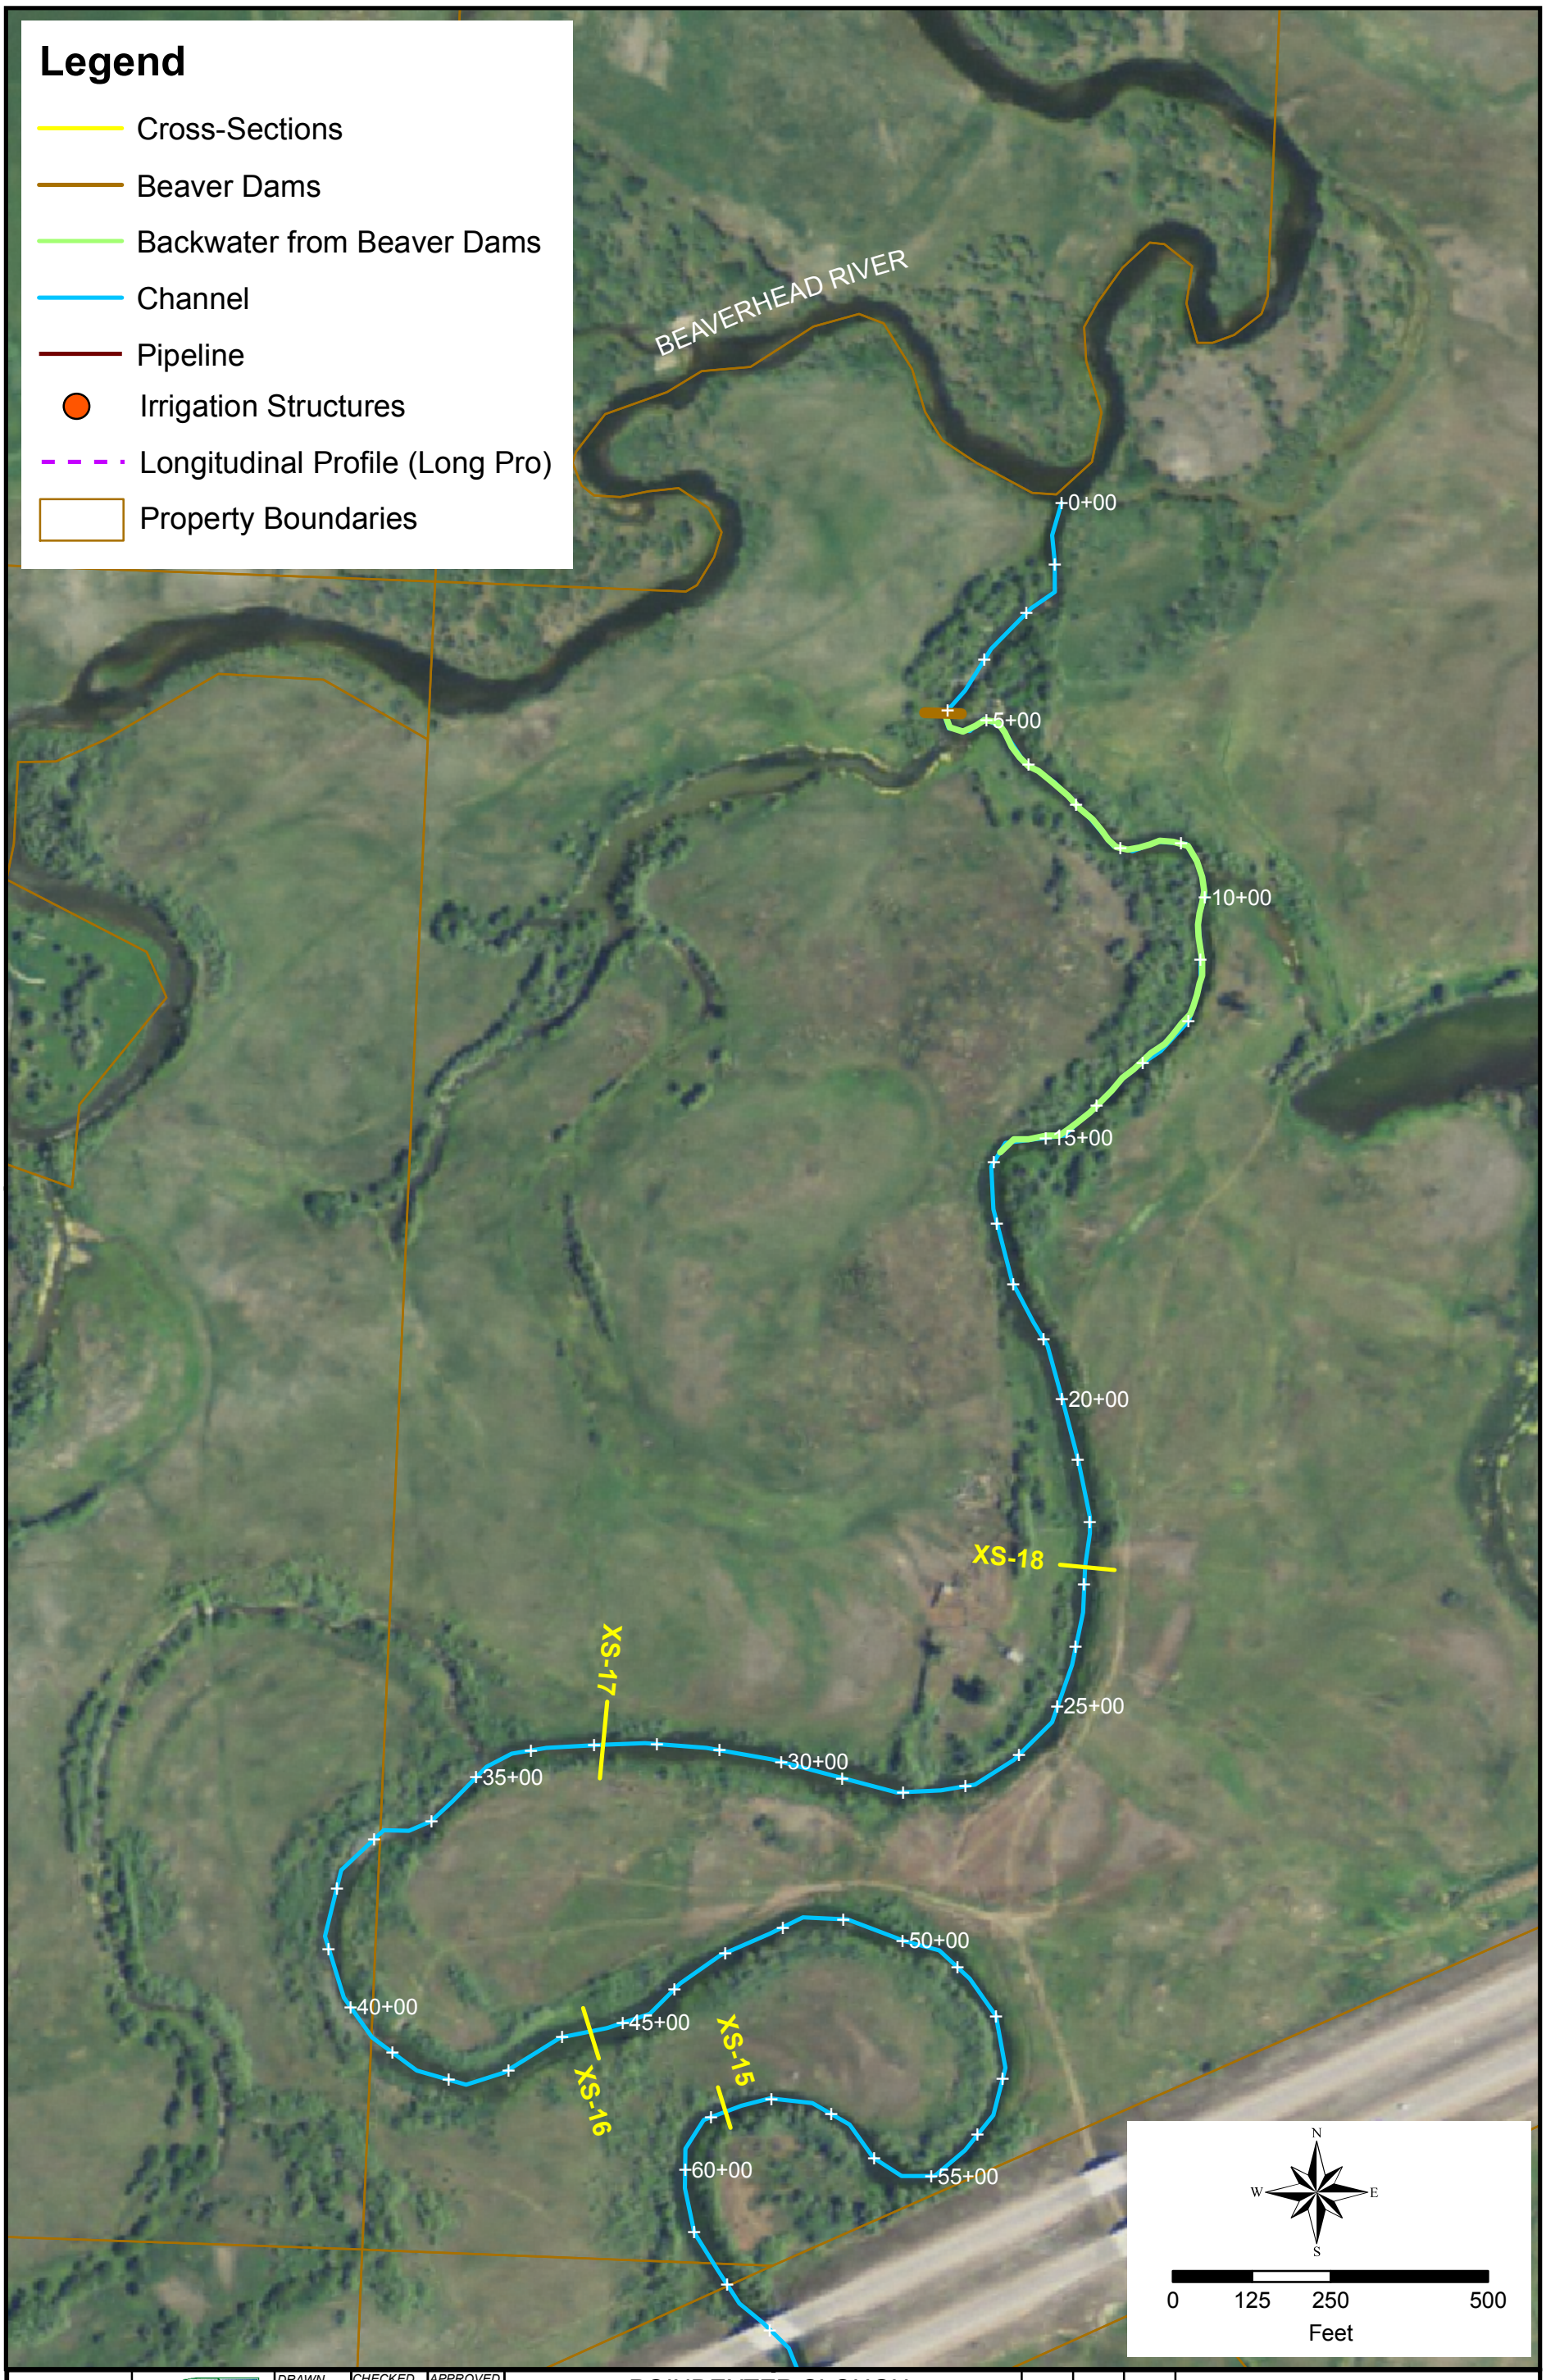

SHEET 5 OF 20	CONFLUENCE consulting incorporated	DRAWN JL / CHECKED RLB / APPROVED JL	POINDEXTER SLOUGH FISH HABITAT IMPROVEMENT DRAFT DESIGN	NO.	BY	DATE	REVISION DESCRIPTION
		DATE: 03/05/2010					
		FILE: Poindexter/ExistingPV	EXISTING CONDITIONS PLAN VIEW				

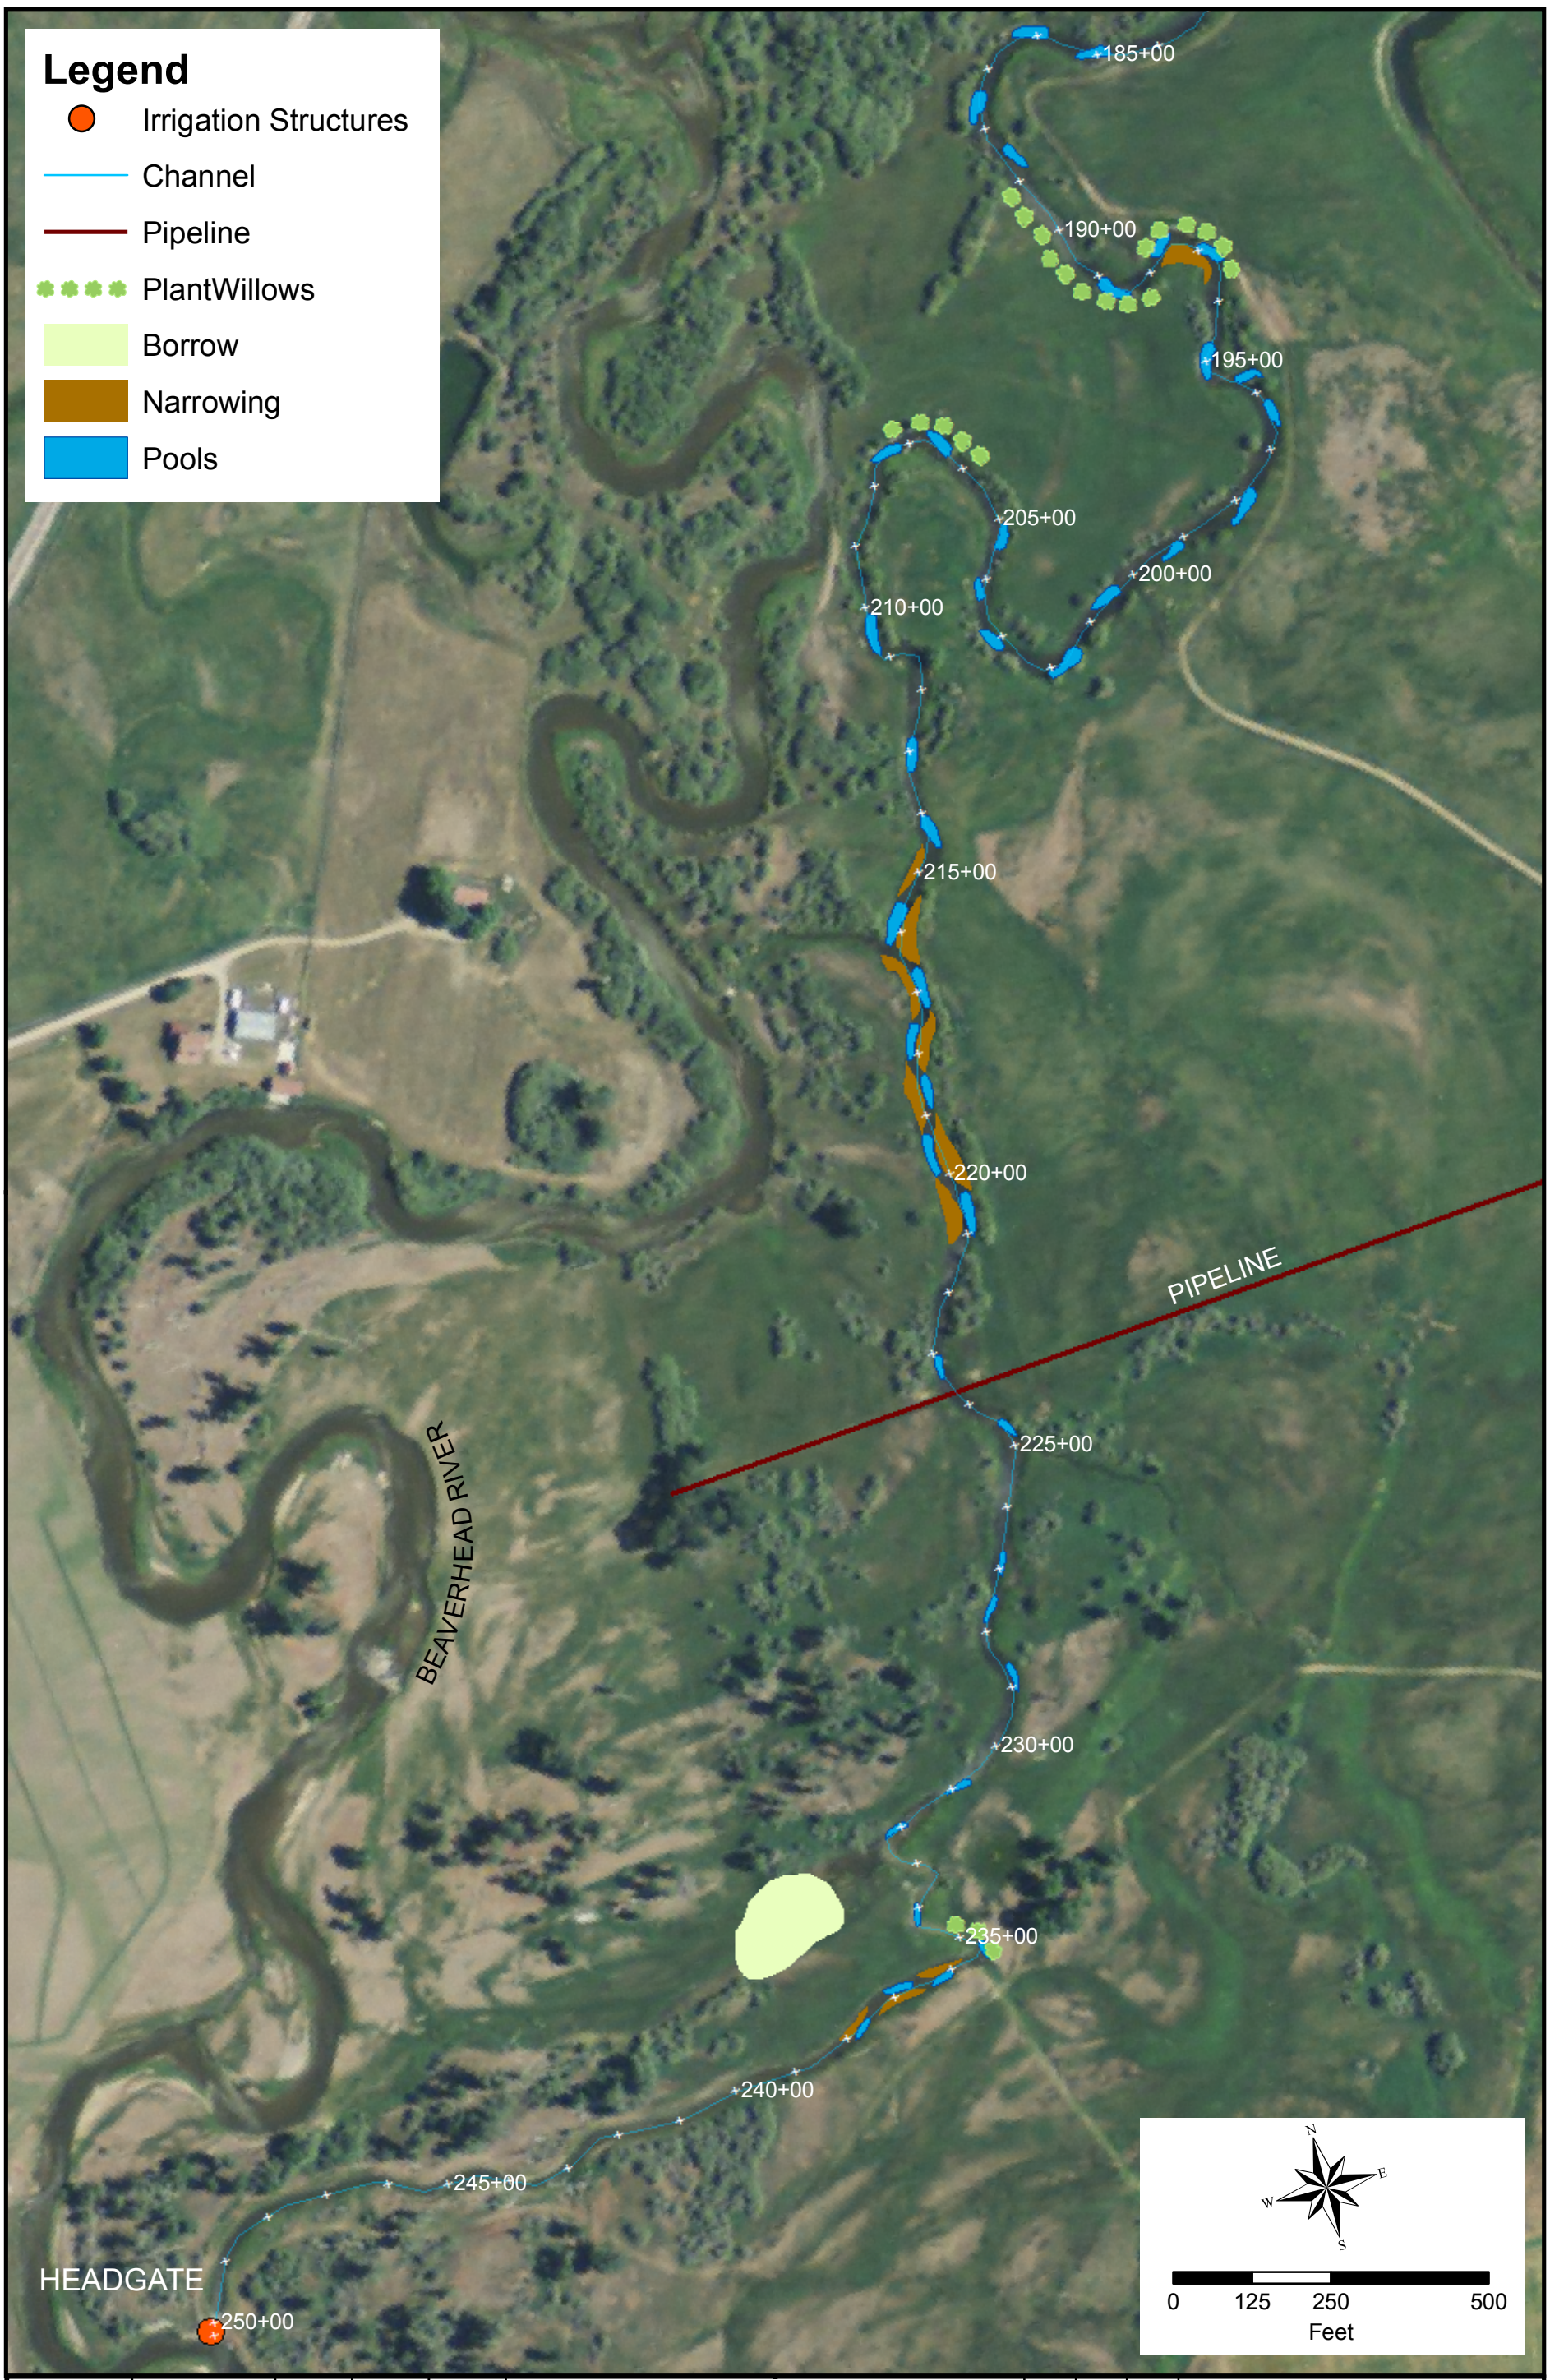

SHEET 6 OF 20	CONFLUENCE consulting incorporated	DRAWN JL	CHECKED RLB	APPROVED JL	POINDEXTER SLOUGH FISH HABITAT IMPROVEMENT DRAFT DESIGN	NO.	BY	DATE	REVISION DESCRIPTION
		DATE: 03/05/2010							
		FILE: Poindexter/DesignPV.mxd			PROPOSED CONDITIONS PLAN VIEW				

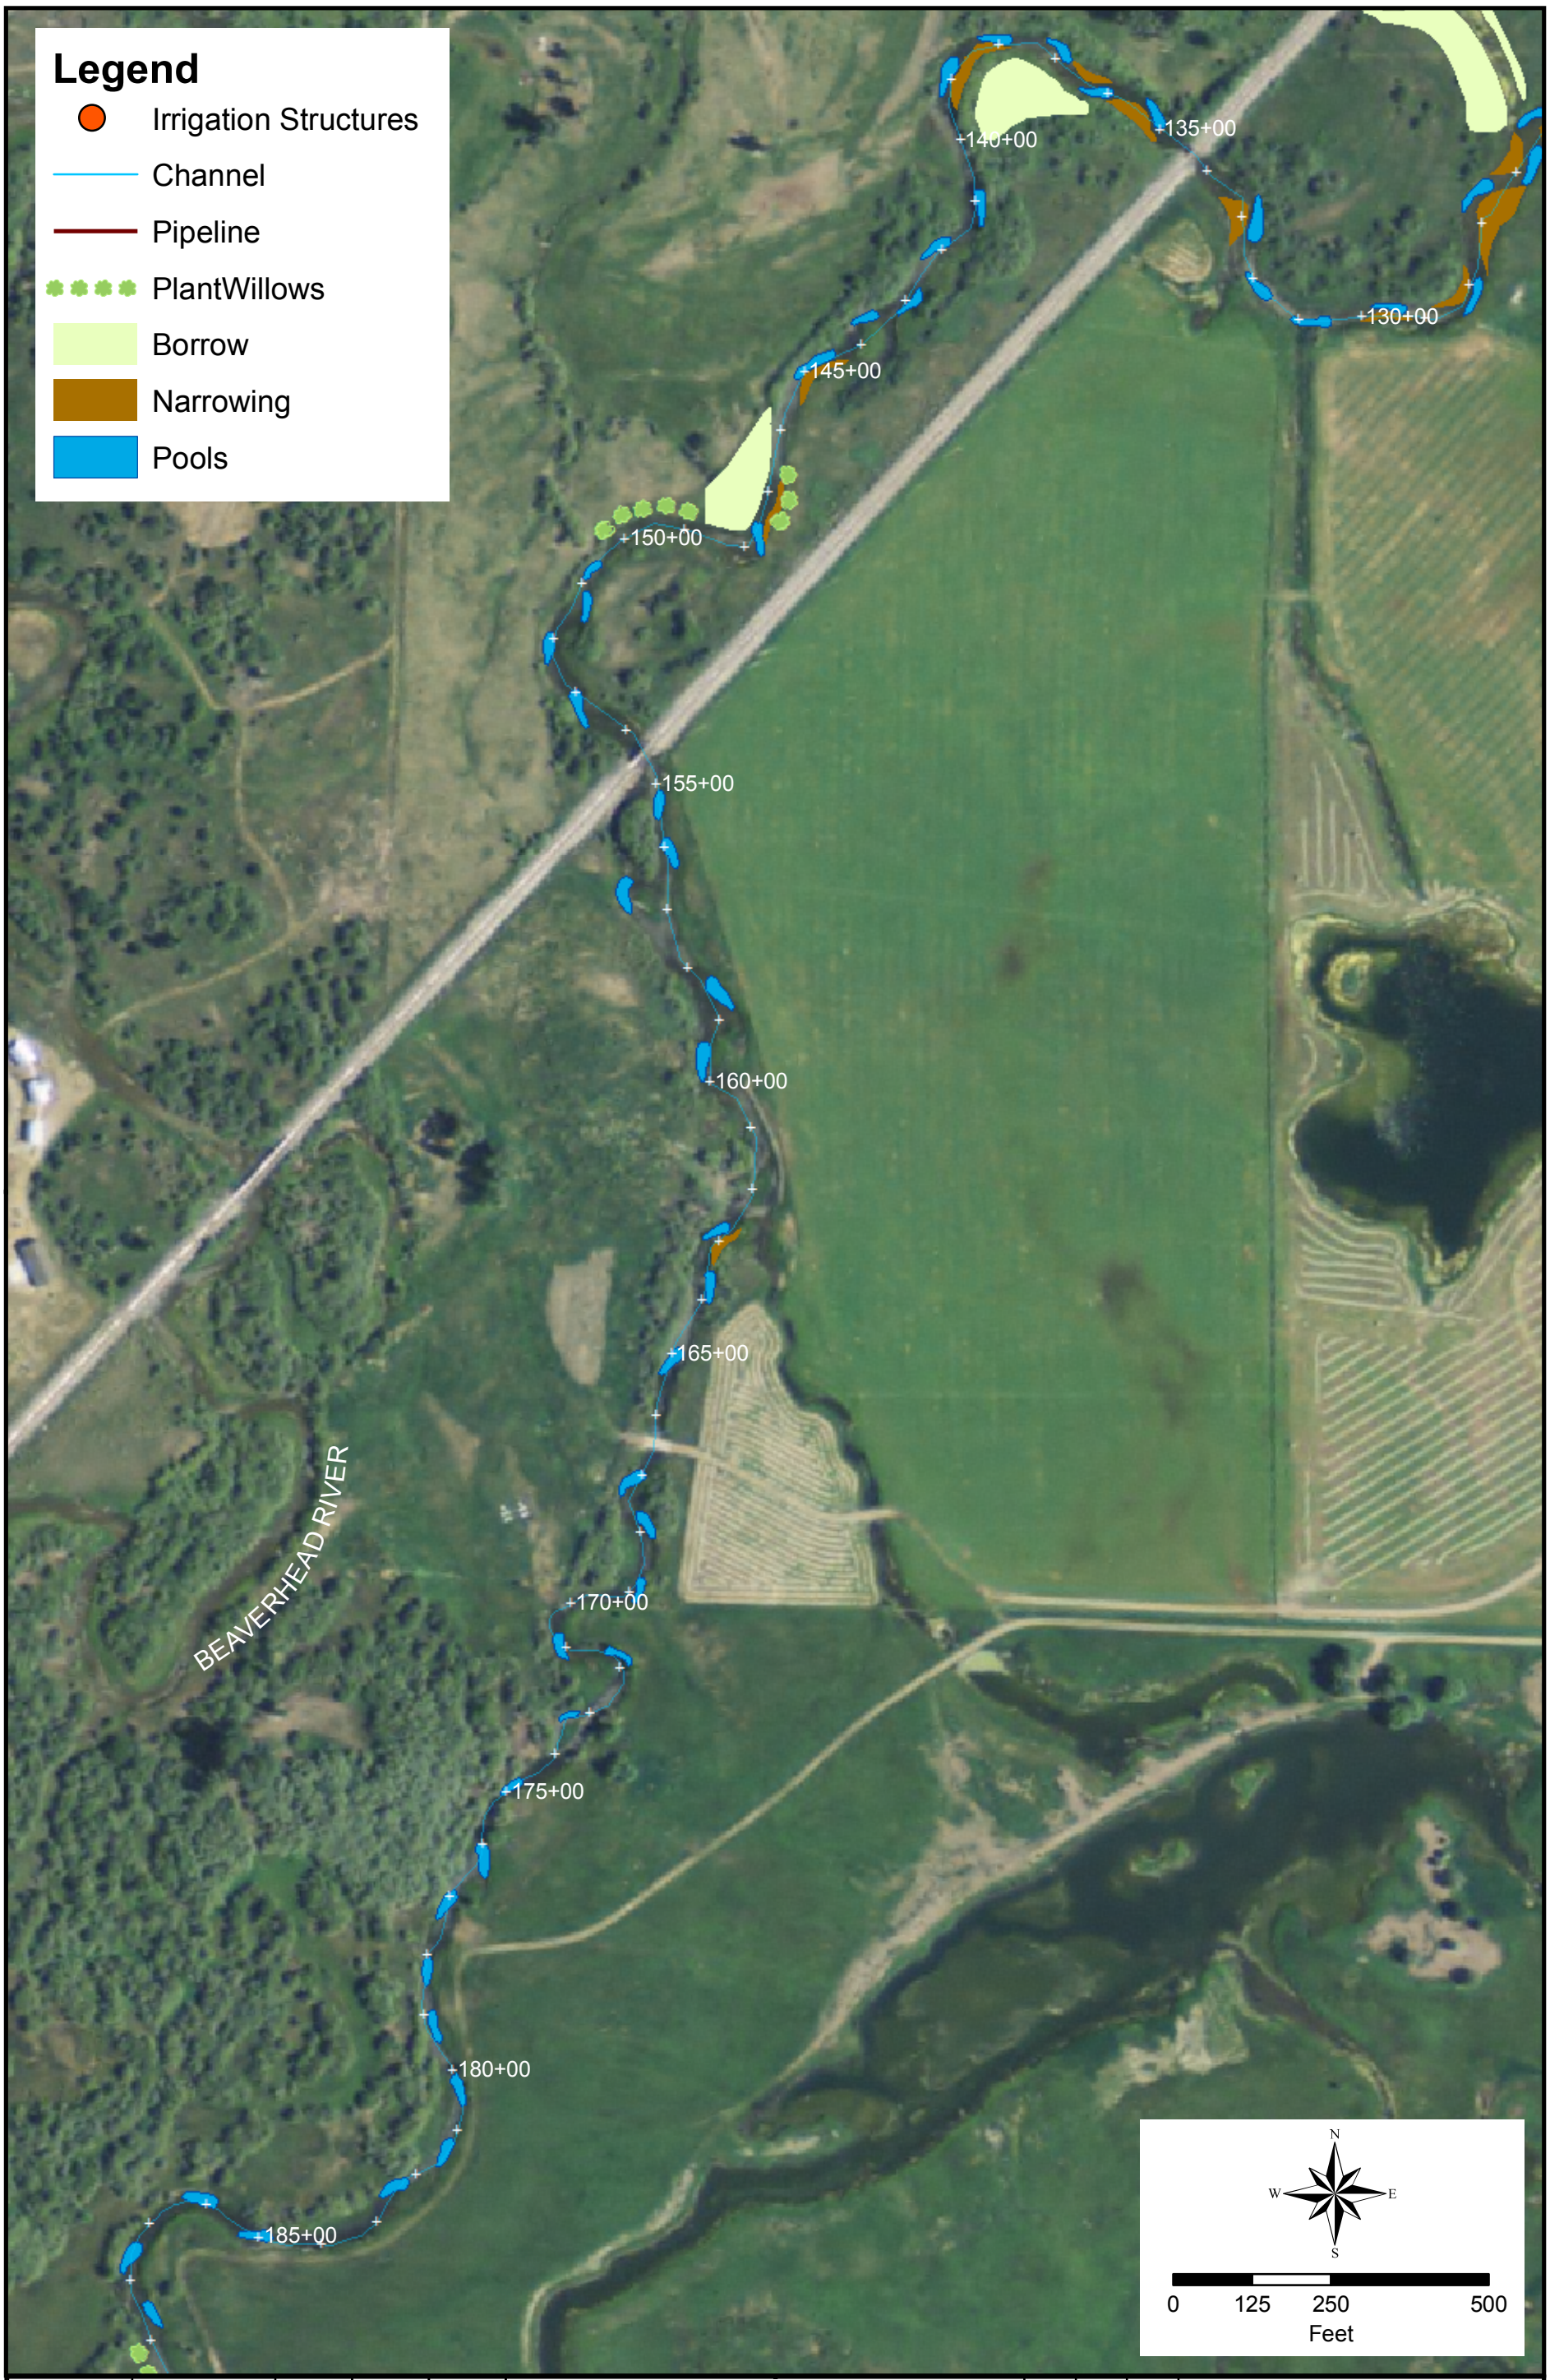

SHEET 7 OF 20	CONFLUENCE consulting incorporated	DRAWN JL	CHECKED RLB	APPROVED JL	POINDEXTER SLOUGH FISH HABITAT IMPROVEMENT DRAFT DESIGN	NO.	BY	DATE	REVISION DESCRIPTION
		DATE: 03/05/2010							
		FILE: Poindexter/DesignPV.mxd			PROPOSED CONDITIONS PLAN VIEW				

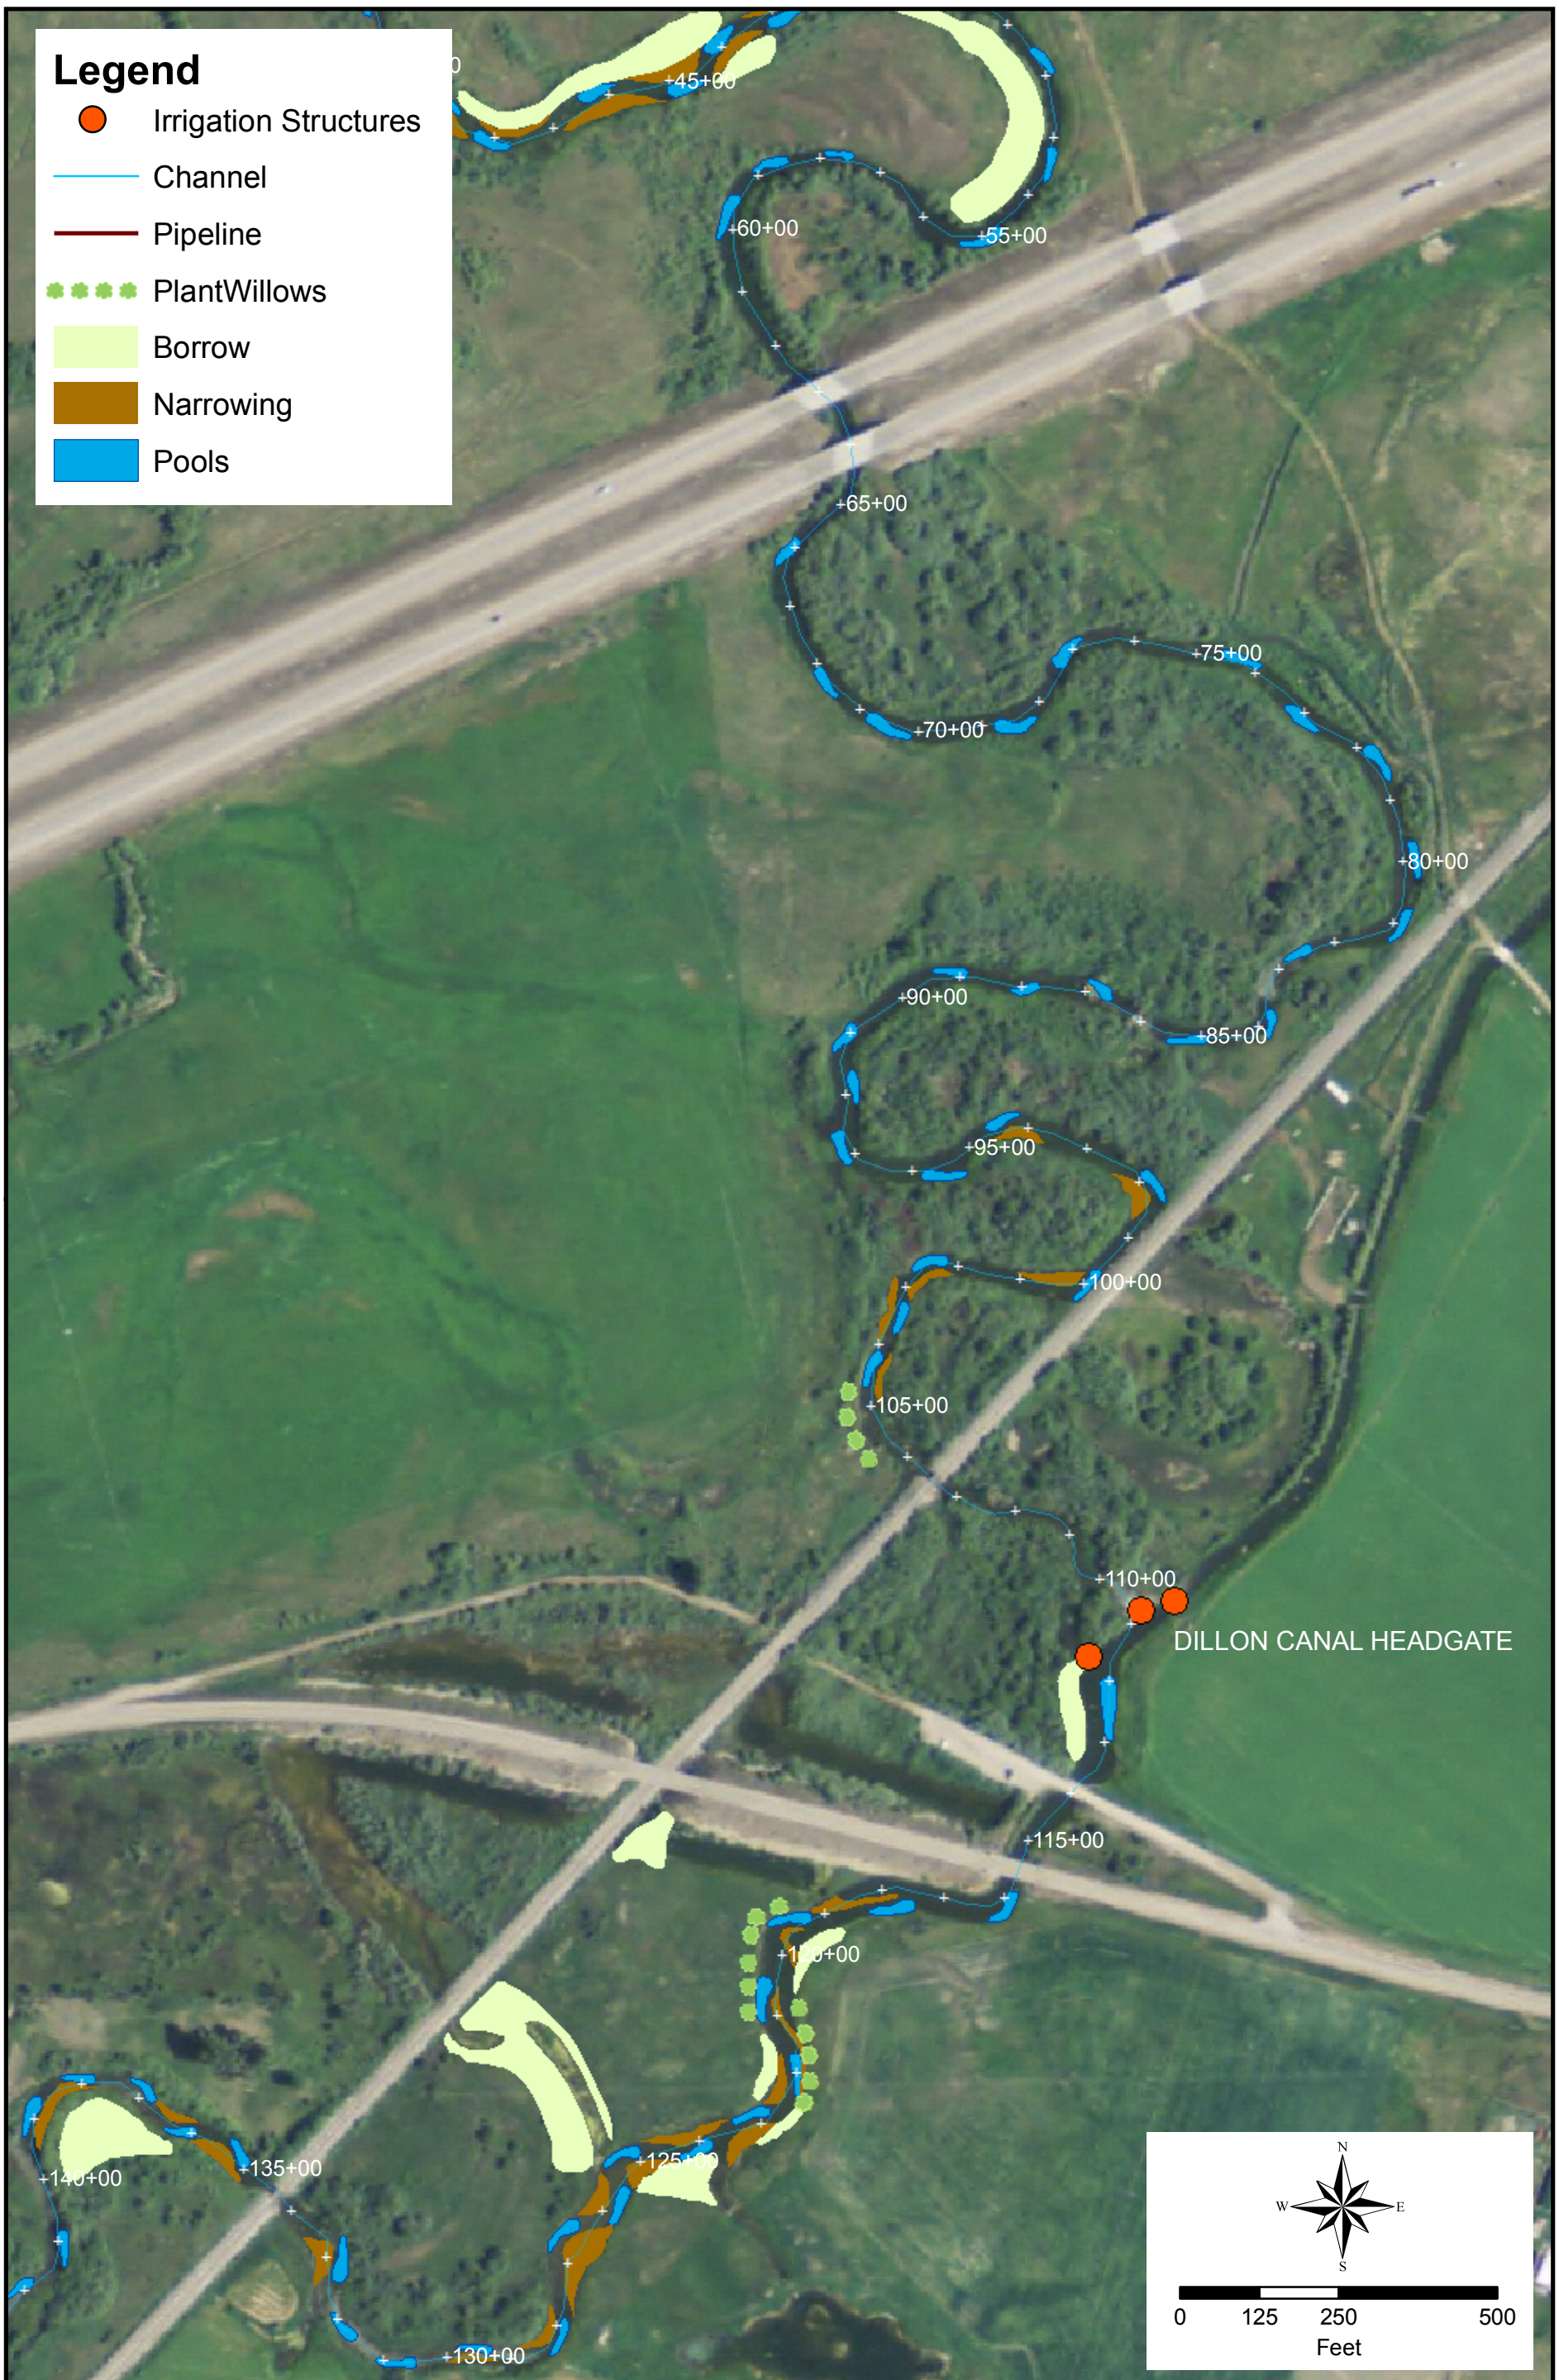

SHEET 8 OF 20	CONFLUENCE consulting incorporated	DRAWN JL	CHECKED RLB	APPROVED JL	POINDEXTER SLOUGH FISH HABITAT IMPROVEMENT DRAFT DESIGN	NO.	BY	DATE	REVISION DESCRIPTION
		DATE: 03/05/2010							
		FILE: Poindexter/DesignPV.mxd			PROPOSED CONDITIONS PLAN VIEW				

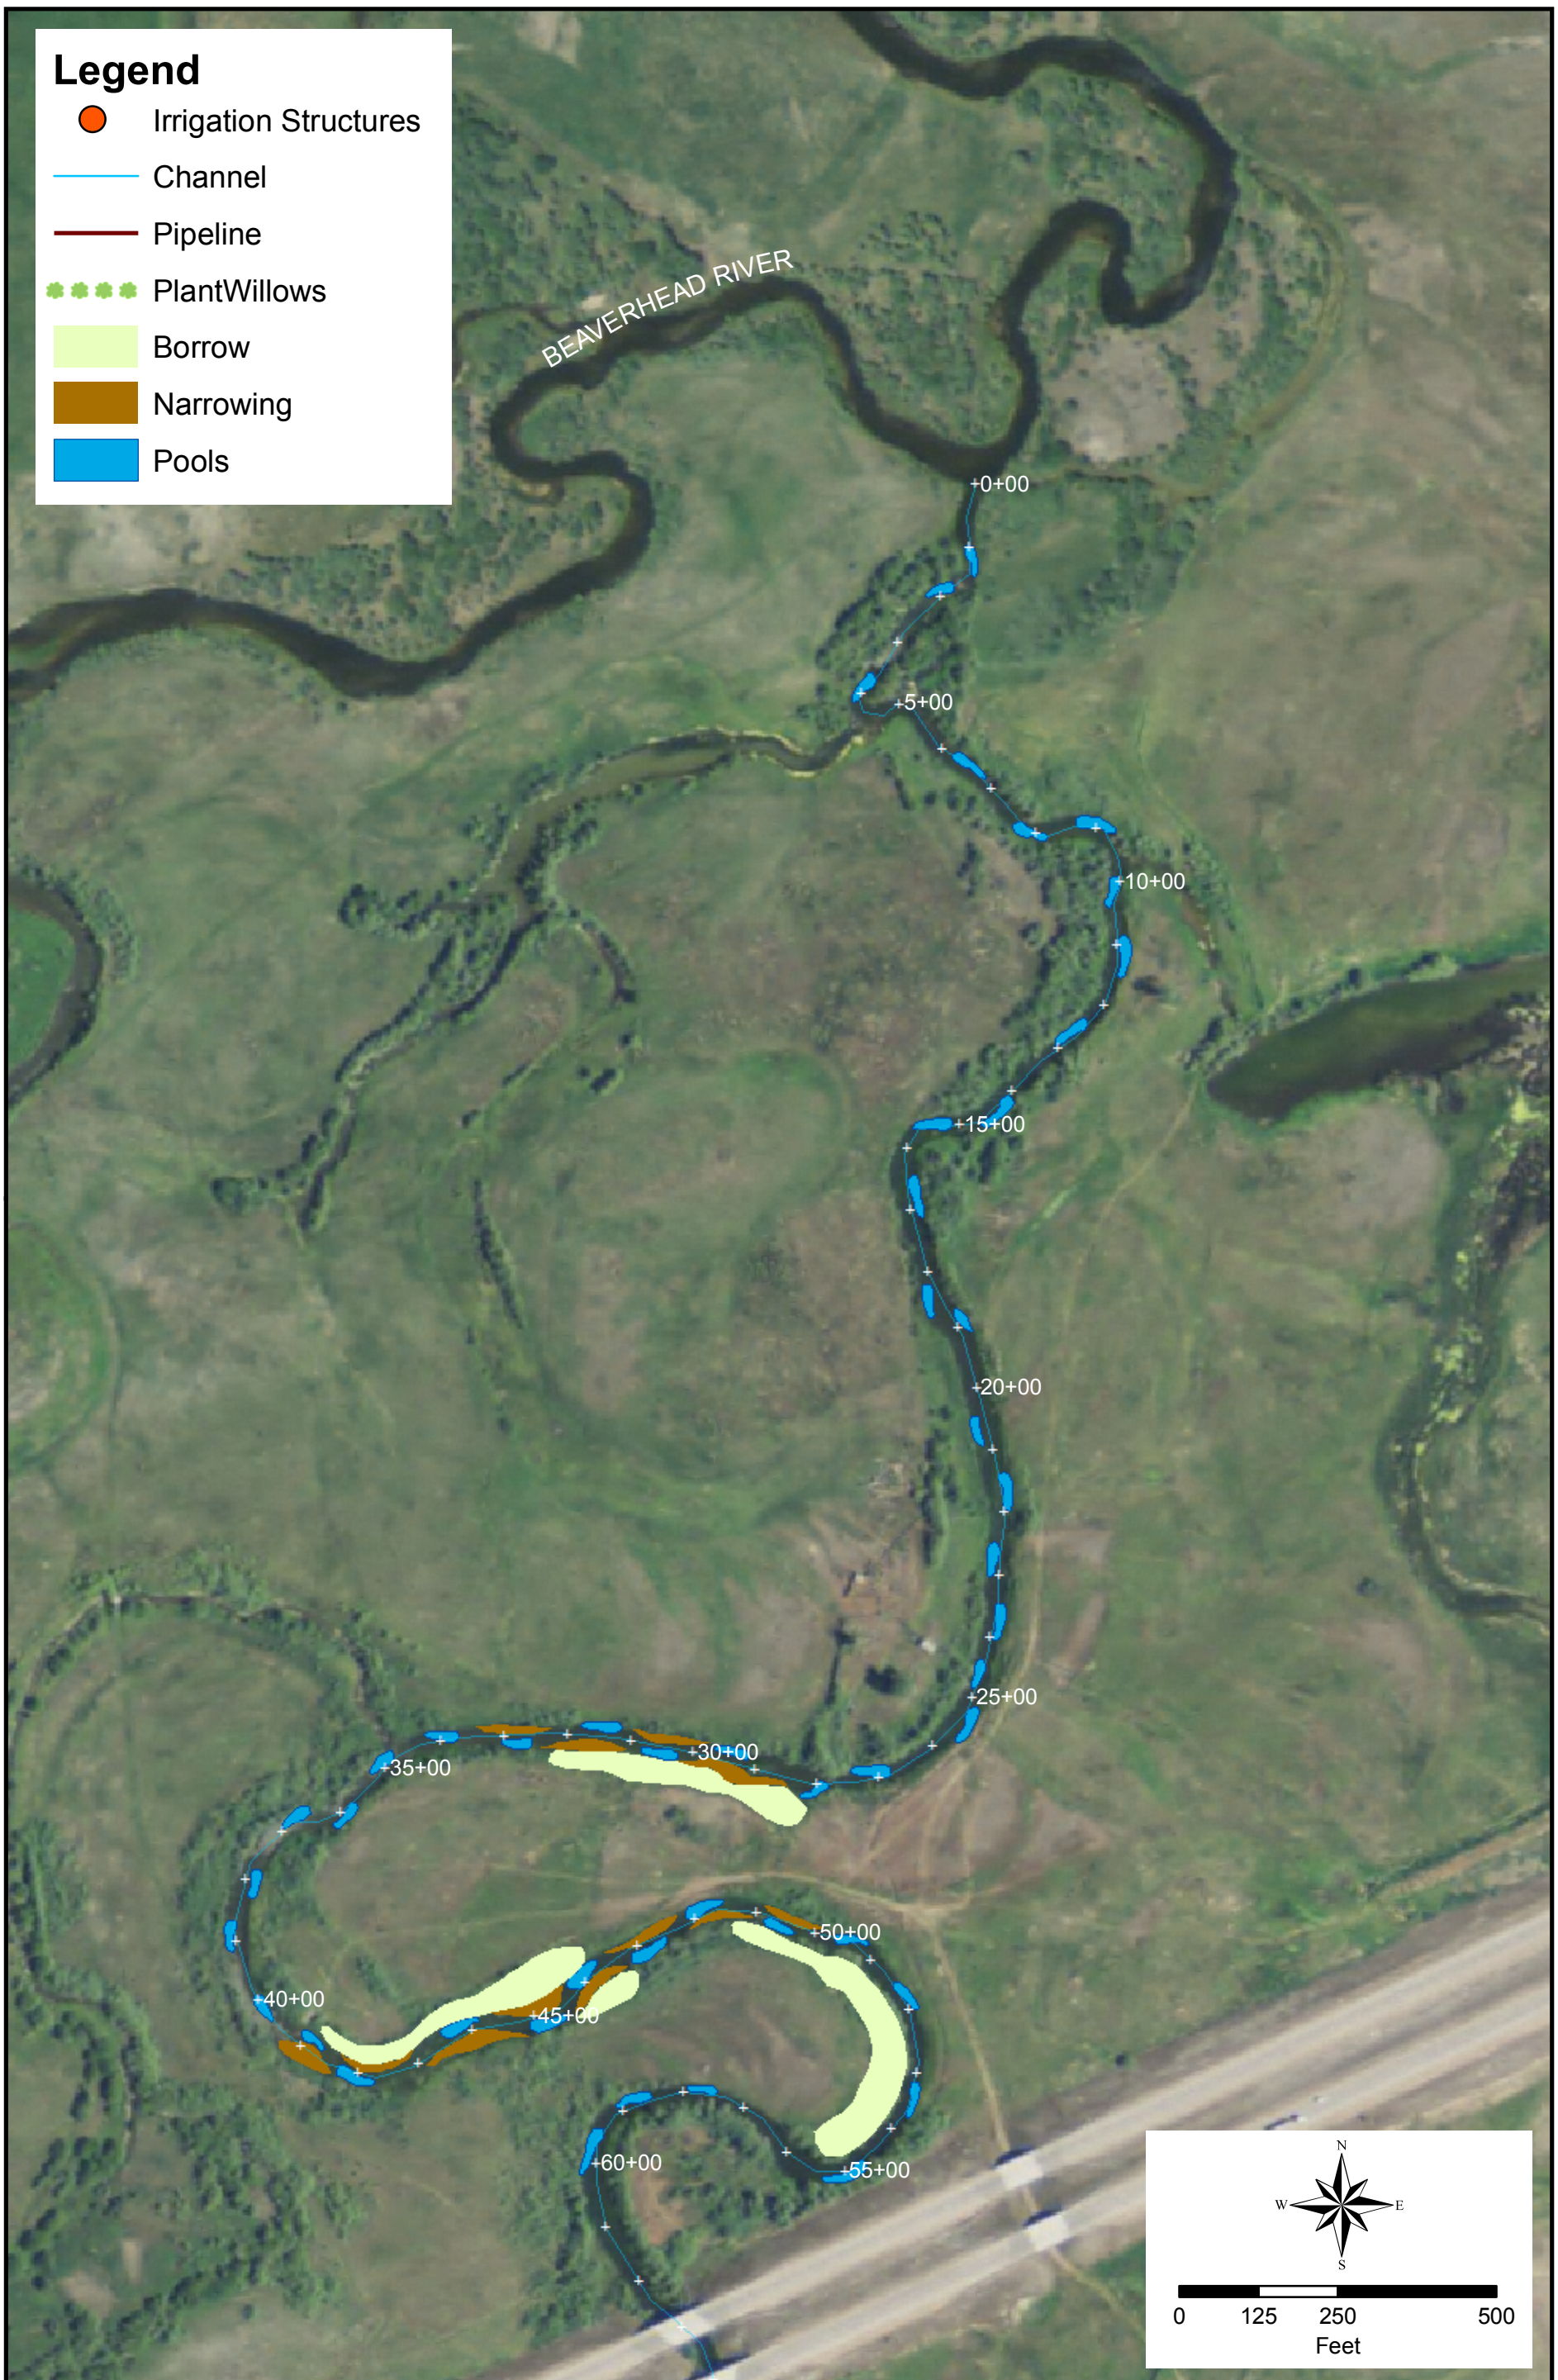

SHEET 9 OF 20	CONFLUENCE consulting incorporated	DRAWN JL	CHECKED RLB	APPROVED JL	POINDEXTER SLOUGH FISH HABITAT IMPROVEMENT DRAFT DESIGN	NO.	BY	DATE	REVISION DESCRIPTION
		DATE: 03/05/2010							
		FILE: Poindexter/DesignPV.mxd			PROPOSED CONDITIONS PLAN VIEW				