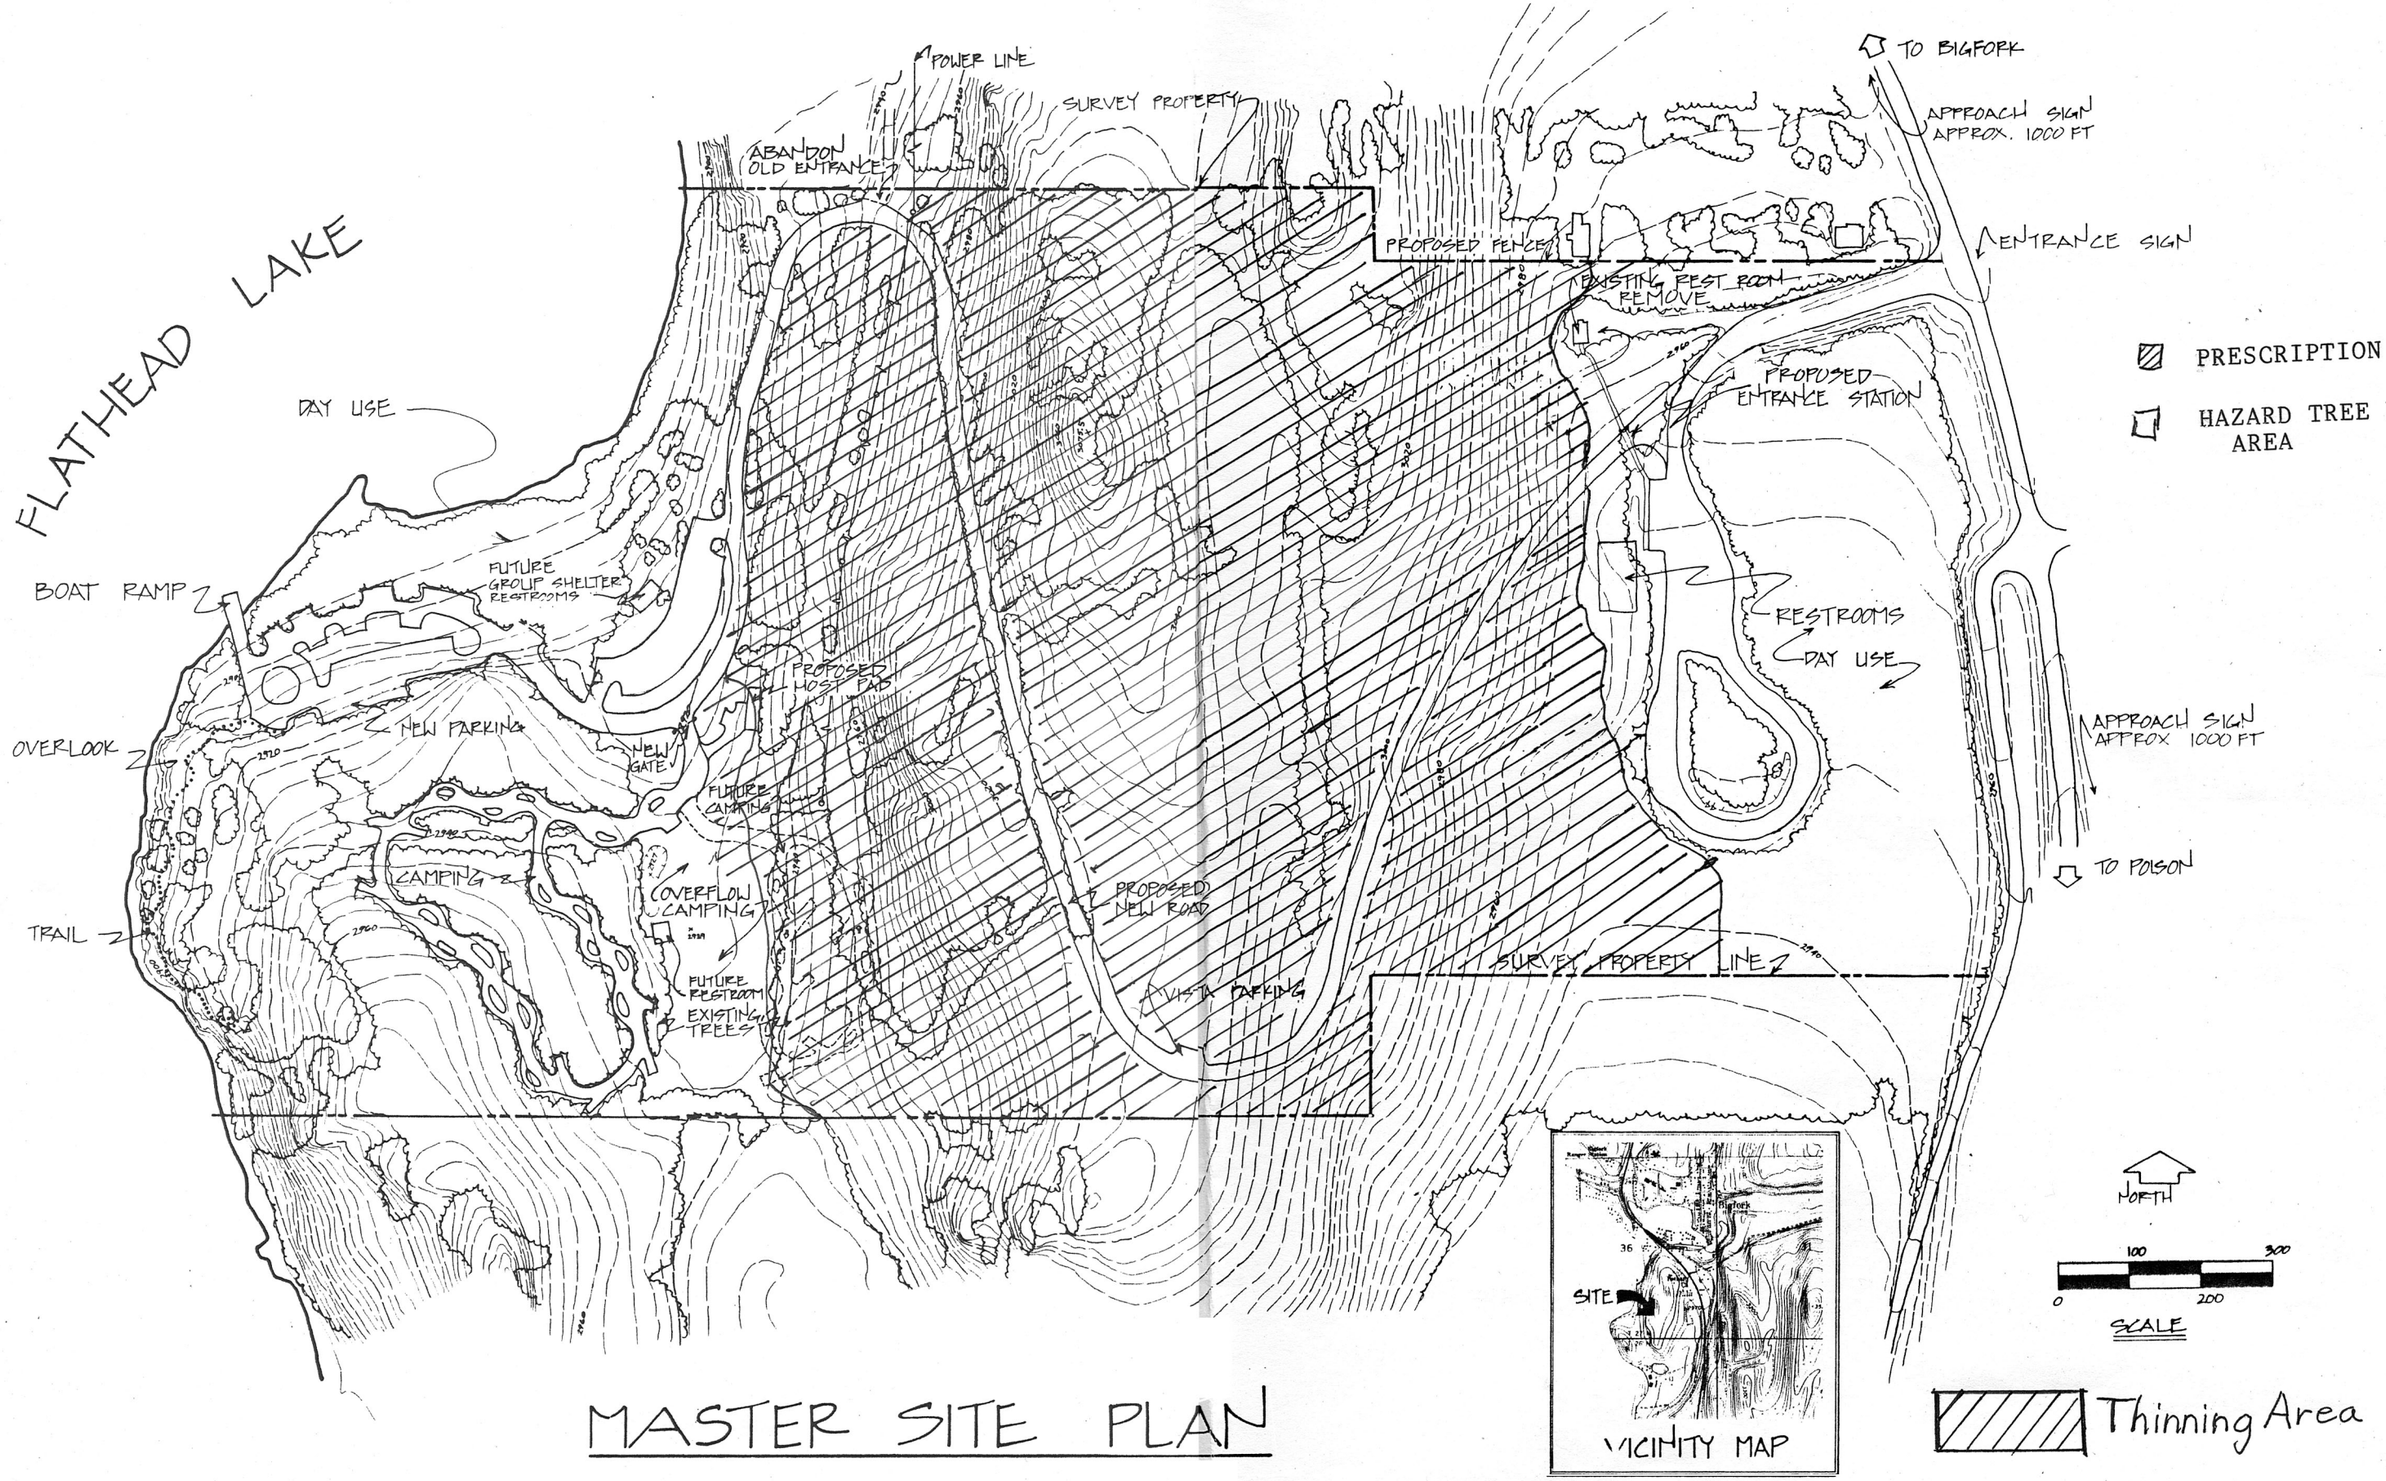

MASTER SITE PLAN

P. VALLE — Drawn By:	JULY 91 — Date:	P. VALLE — Revised By:	SEPT 91 — Date:
R. Nolier — Checked By:	9/91 — Date:	Revised By:	Date:
Approved By:	Date:	Approved By:	Date:

Flathead Lake State Park, Wayfarers Unit
Montana Department of Fish, Wildlife & Parks
Bigfork, Montana

Sheet: ▯ of ▯