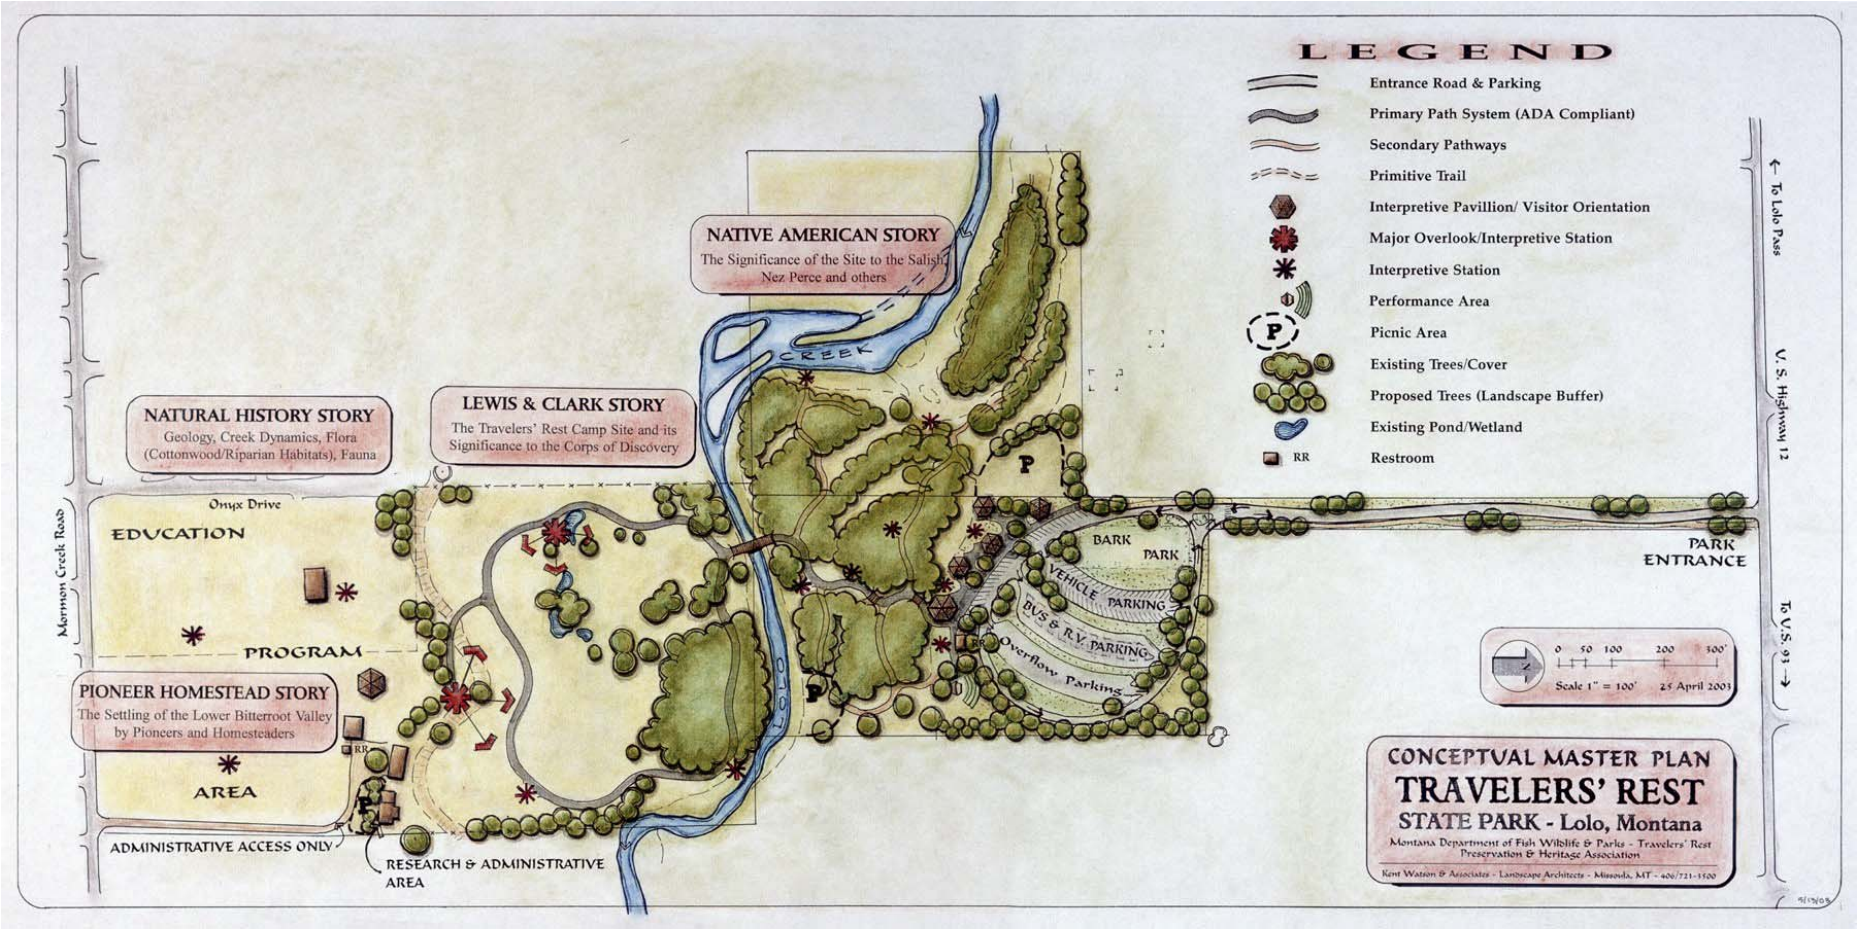

Appendix B. Conceptual Master Plan